MICROFILMED

MAG
FILED
GREENVILLE CO. S. C.
APR 15 3 03 PM '83
DONNIE S. TANKERSLEY
R.M.C.

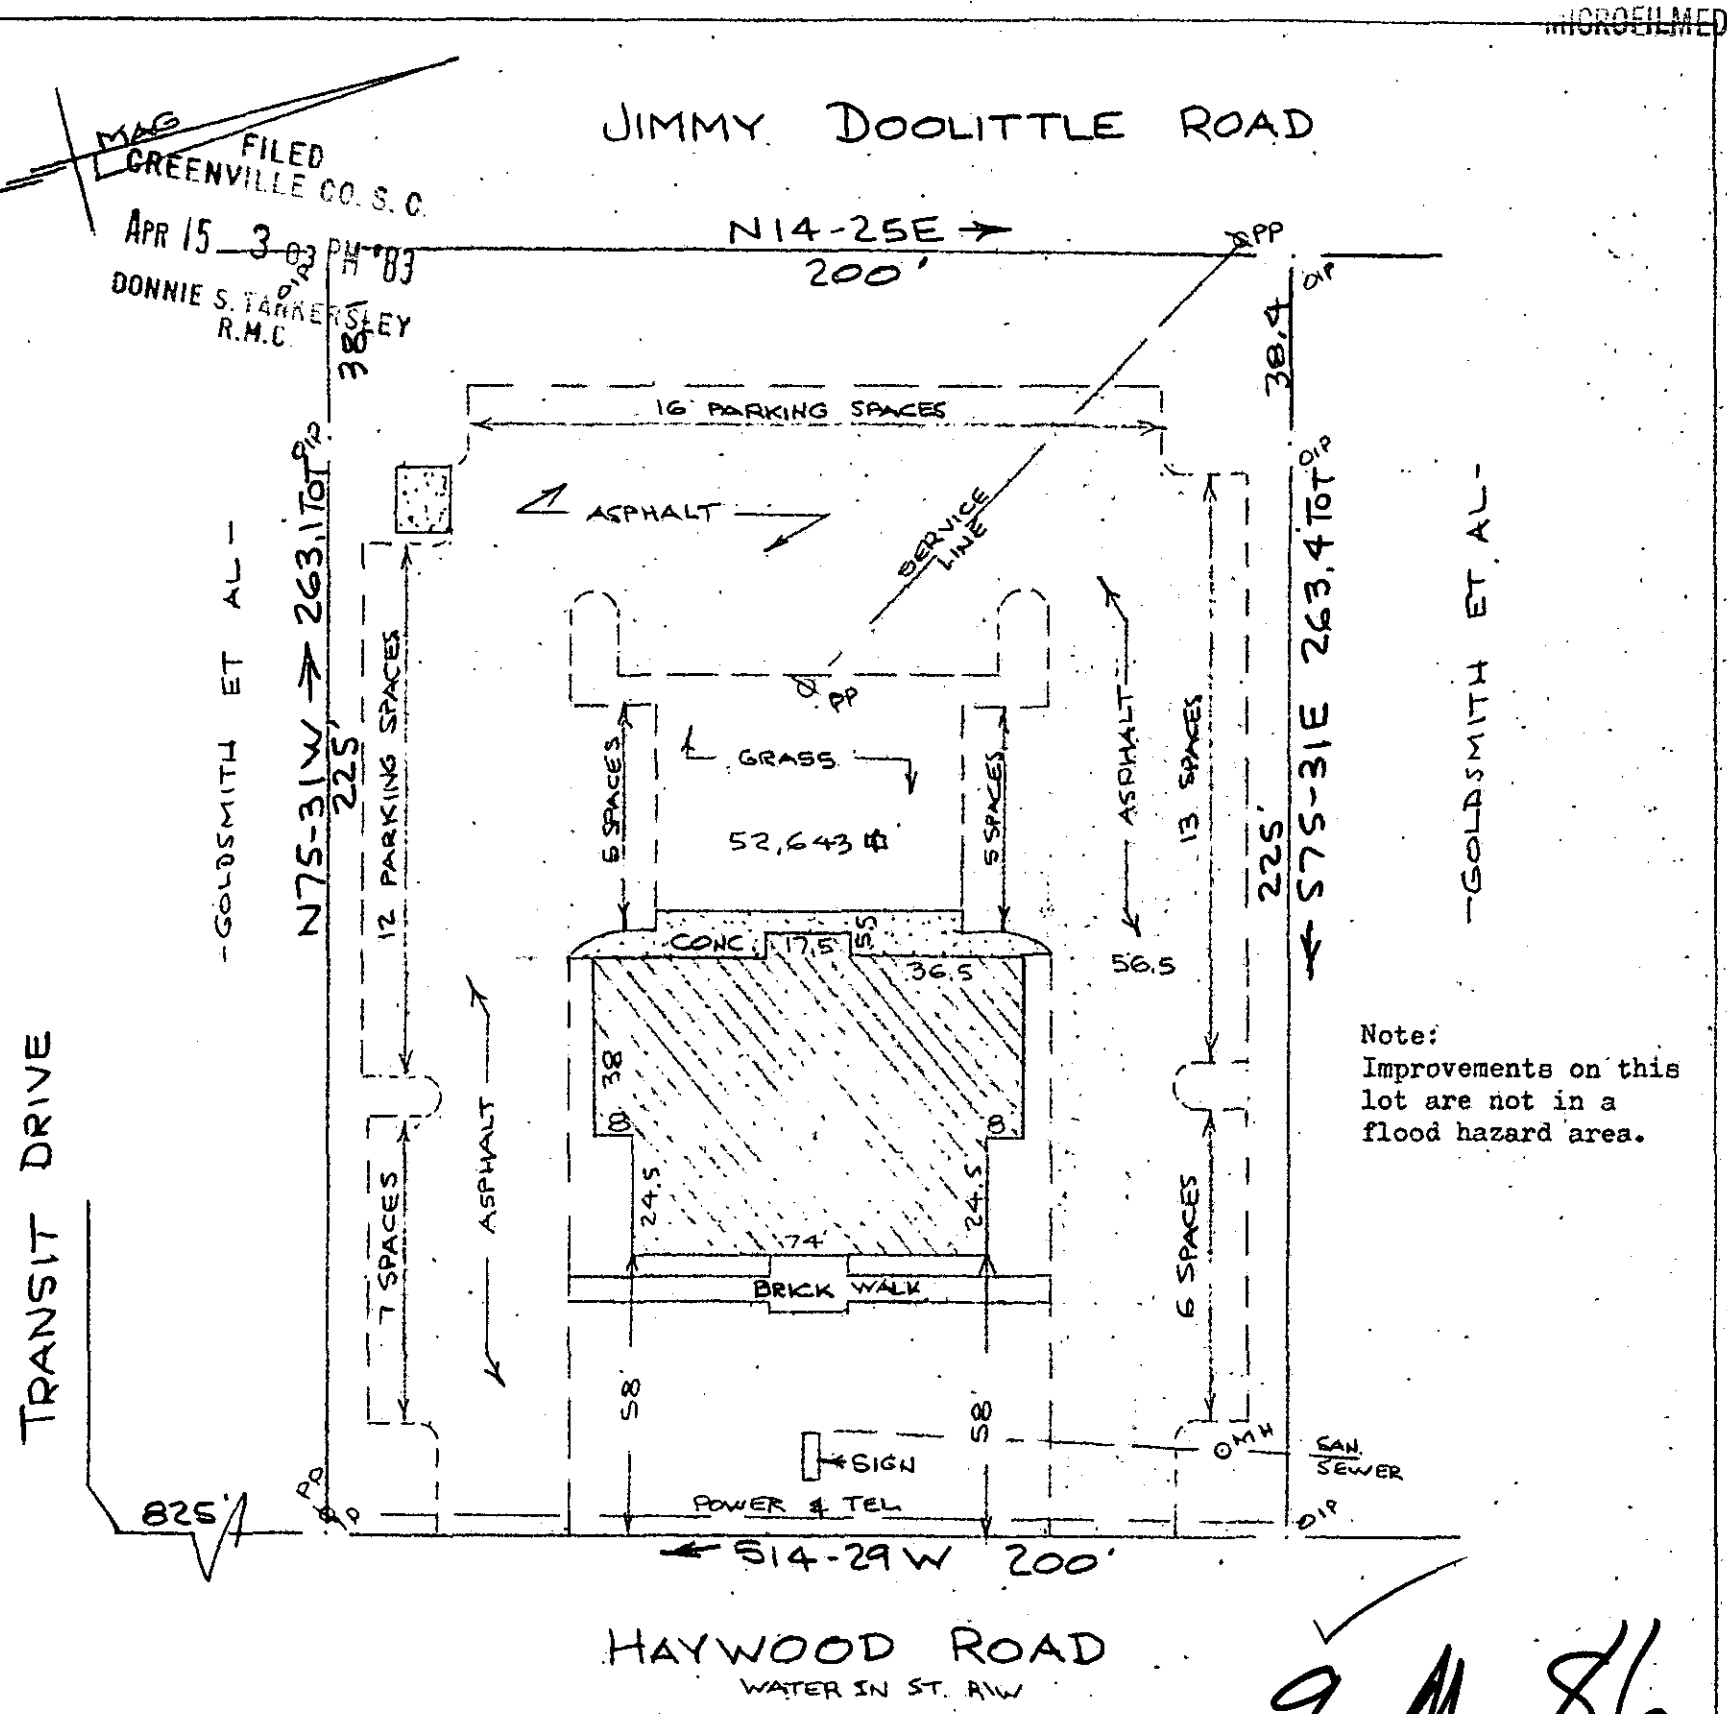

9-M-86

26915

PROPERTY OF
NICK THEODORE & M.A. GOLDSMITH & P.S. GOLDSMITH
NEAR GREENVILLE, S.C.
5 APR 1983

40 0 40'

This is to certify that on the 5th day of April, 1983, I surveyed the property shown on this plat, being known as PROPERTY OF NICK THEODORE & M. A. GOLDSMITH & P. S. GOLDSMITH and recorded in the RMC Office Greenville County, S. C., in Plat Book at Page ; and that the property lines, walls and buildings are as shown hereon, and that the walls and buildings located on said lot do not encroach or project on adjacent street or property, and that no adjacent walls or buildings encroach or project on said premises, and no power lines cross this property except as shown hereon.

R. B. Bruce

R. B. Bruce, RLS #1952.

CAROLINA SURVEYING CO.
112 Manly St.
Greenville, S. C.

2 AP15 83 1056
5.00CI