AF 8429

FILED
GREENVILLE CO. S.C.
MAR 25 3 35 PM '83
DONNIE S. TANKERSLEY
R.M.C.

MICROFILMED

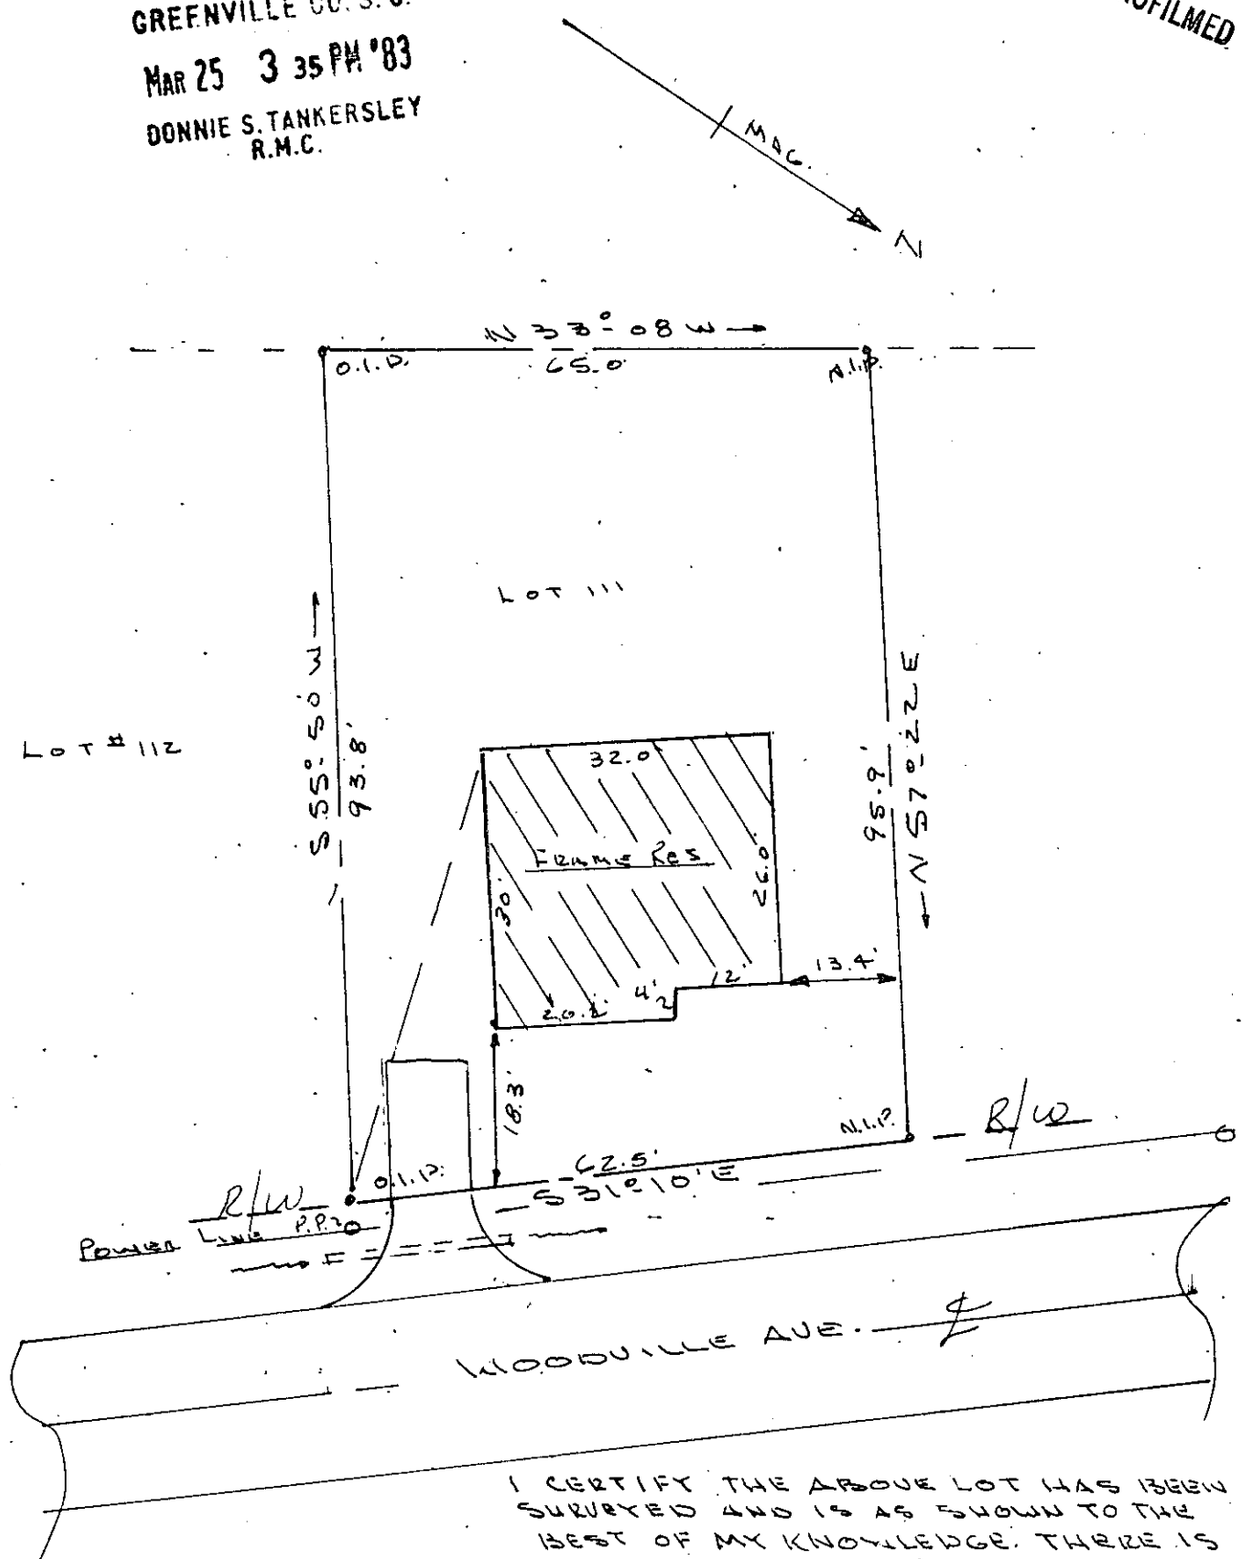

I CERTIFY THE ABOVE LOT HAS BEEN SURVEYED AND IS AS SHOWN TO THE BEST OF MY KNOWLEDGE. THERE IS NO ENCROACHMENT & LOT IS NOT IN A HAZARD FLOOD PLAIN.

CITY OF GREENVILLE
GREENVILLE CO.
OAKLAND TOWNSHIP
REF. PLAT BK. "F" PG. 218
DEED BK. 1173 PG. 843

ABOVE LOT IS THE SOUTHERN (1/2) OF ORIG. LOT NO. 111.

24318

Kermit T. Gould
S.C. REG. NO 4035

9-0-62

GCTO
3 MR25 83
067

Seal	PROPERTY OF CHARLES B. CAMPBELL "OVERBROOK" SUB. DIV.	Drawn By K.T.G.
		Checked By
		Scale 1" = 20'
		Date 3-3-83
	K. T. GOULD INC. SURVEYORS TAYLORS, S. C.	File No.
		Dwg. No.

3.00CD