MICROFILMED

FILED
GREENVILLE CO. S. C.
MAR 30 12 28 PM '83
DONNIE S. TANKERSLEY
R.M.C.

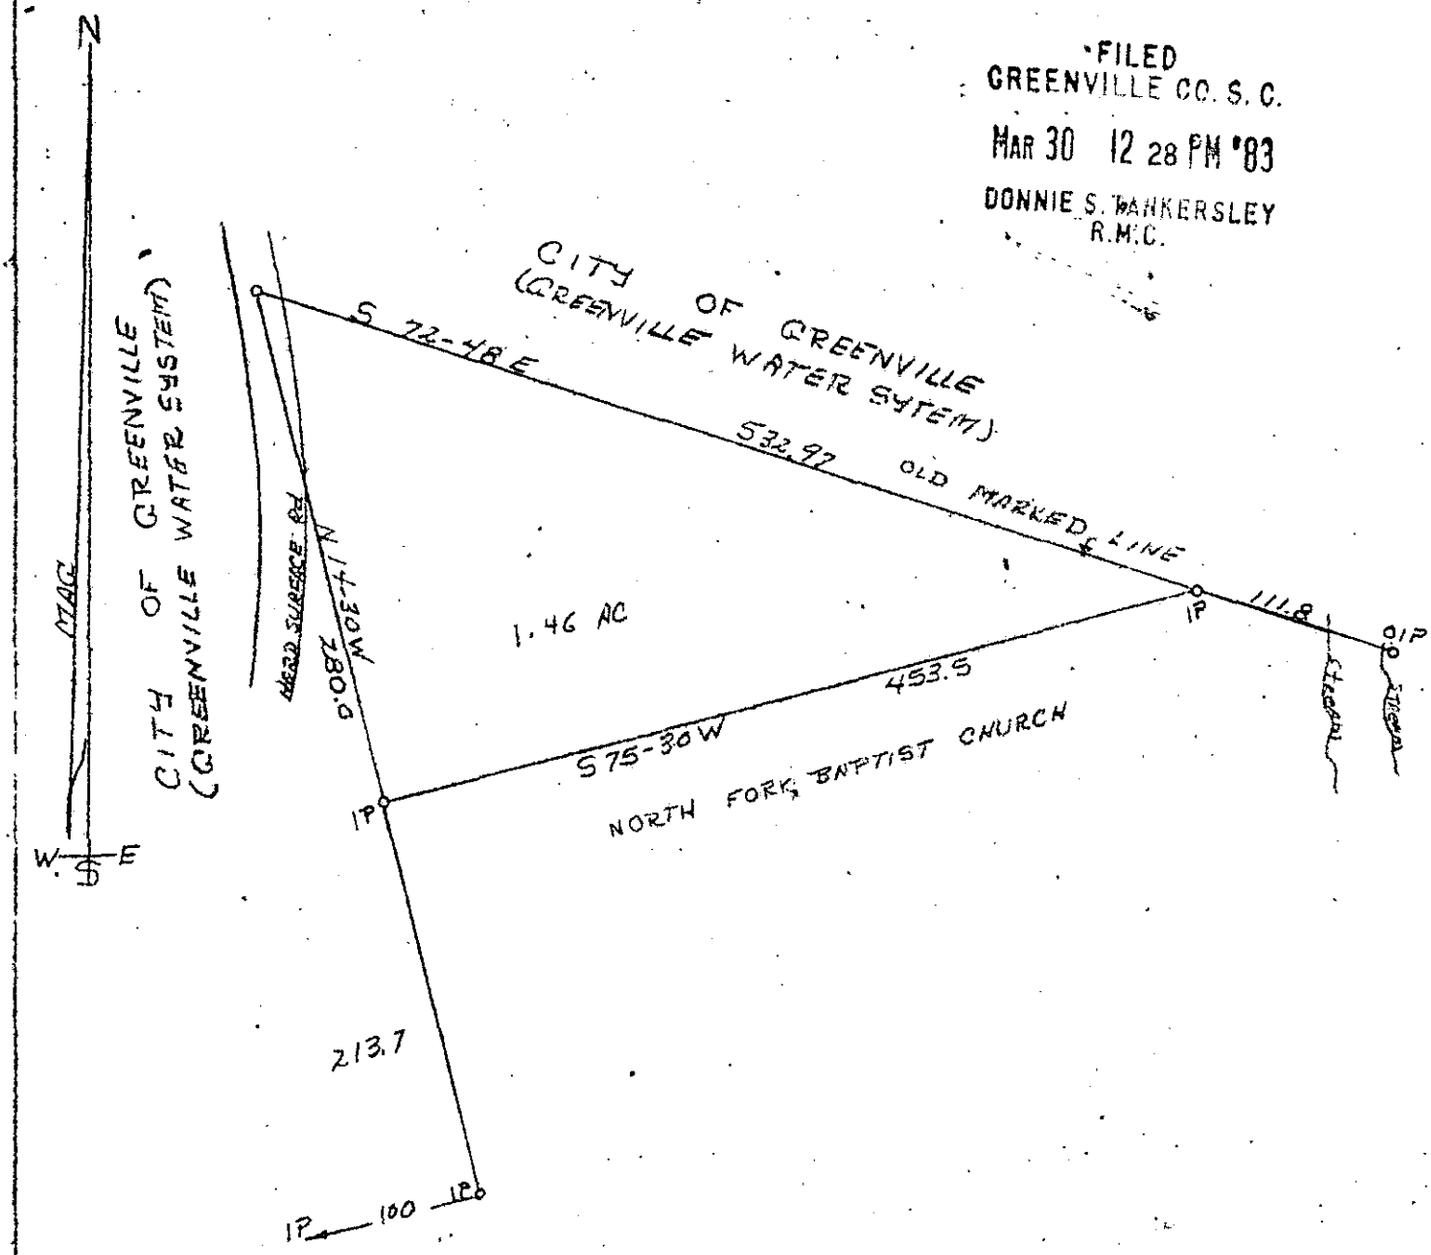

MAR 30 1983

PROPERTY OF
COMMISSIONERS OF PUBLIC WORKS
OF THE CITY OF GREENVILLE S.C.
(GREENVILLE WATER SYSTEM)

24801

STATE OF S.C.
GREENVILLE CO.

9-0-78

THE ABOVE PROPERTY IS LOCATED APPROX TWELVE MILES NORTH OF TRAVELERS REST

SCALE 1" = 100'

DATE 11-11-82

PARTY CHIEF
FRANK DUNCAN

T. CRAIG KEITH

REG. No. 1712 L.S.

SOUTH CAROLINA REGISTERED No. 1712 SURVEYOR CRAIG KEITH

3.00 3 29891A01