MICROFILMED

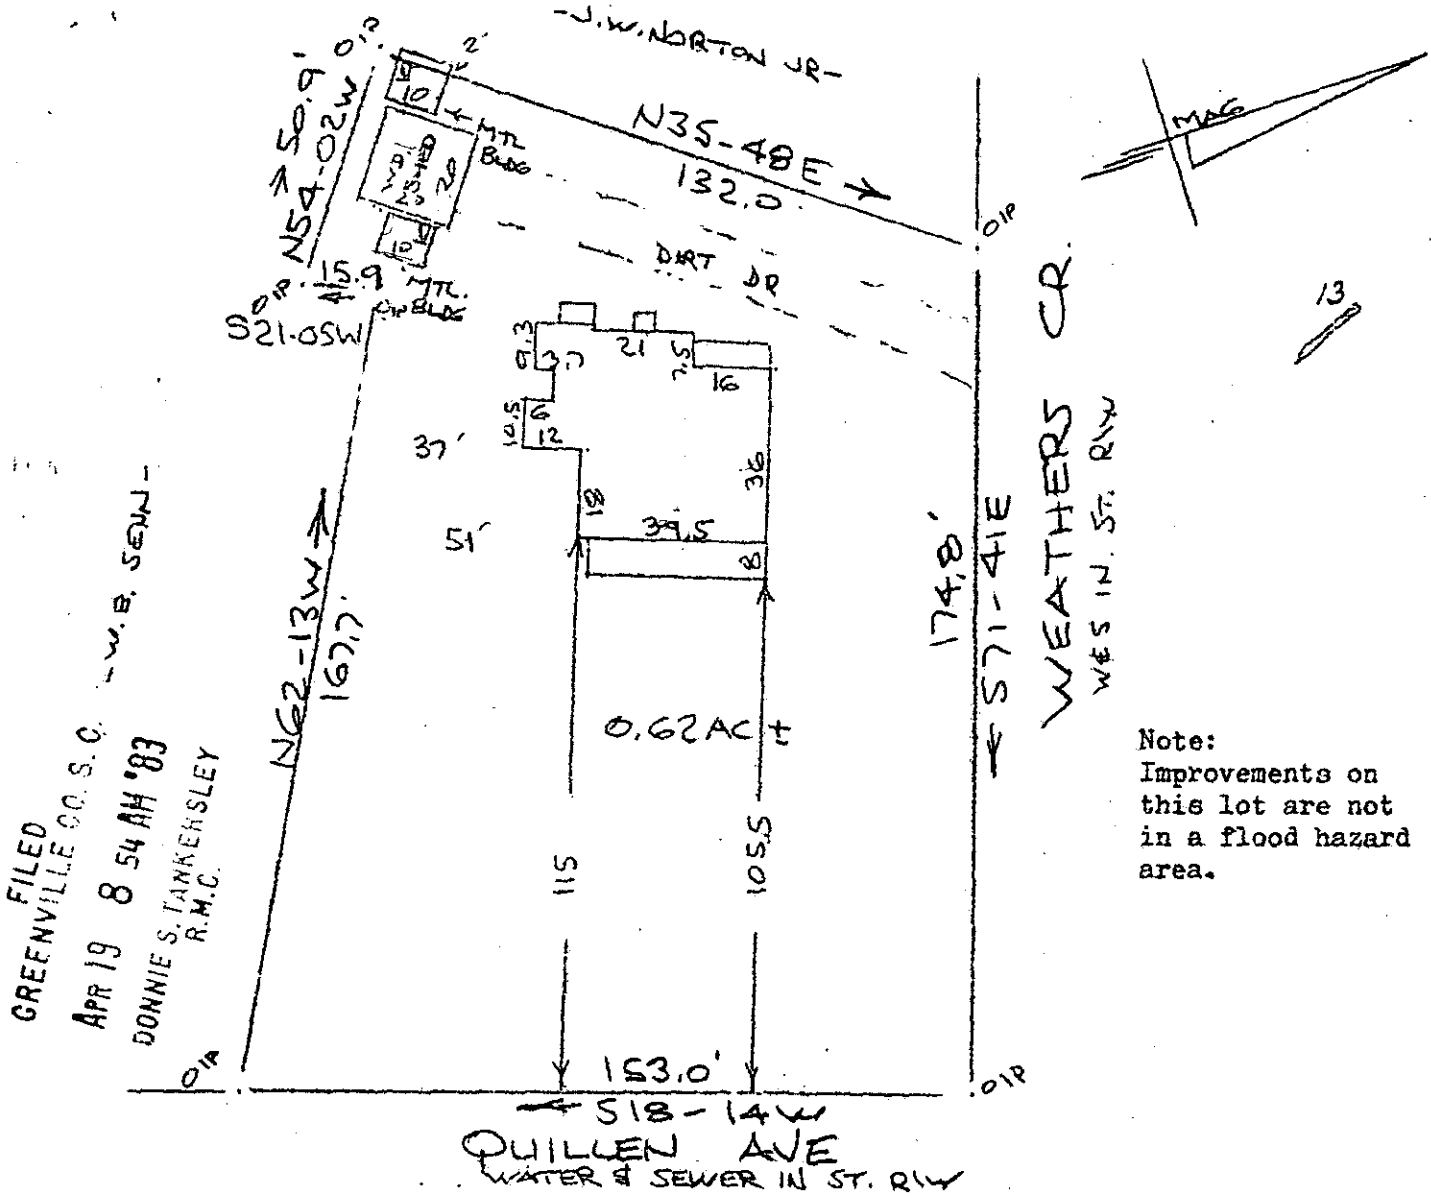

Note:
Improvements on this lot are not in a flood hazard area.

PROPERTY OF
WILLIAM RAY BROWN & BARBARA S. BROWN
FOUNTAIN INN - GREENVILLE CO. S.C.
13 APR 1983

APR 19 1983
27182
9-P-66

This is to certify that on the 13th day of April, 1983, I surveyed the property shown on this plat, being known as PROPERTY OF WILLIAM RAY BROWN & BARBARA S. BROWN and recorded in the RMC Office Greenville County, S. C., in Plat Book at Page ; and that the property lines, walls and buildings are as shown hereon, and that the walls and buildings located on said lot do not encroach or project on adjacent street or property, and that no adjacent walls or buildings encroach or project on said premises, and no power lines cross this property except as shown hereon.

R. B. Bruce

R. B. Bruce, RLS #1932

CAROLINA SURVEYING CO.
112 Manly St.
Greenville, S. C. 3.00 3 33501A01