AF 10755A

MICROFILMED

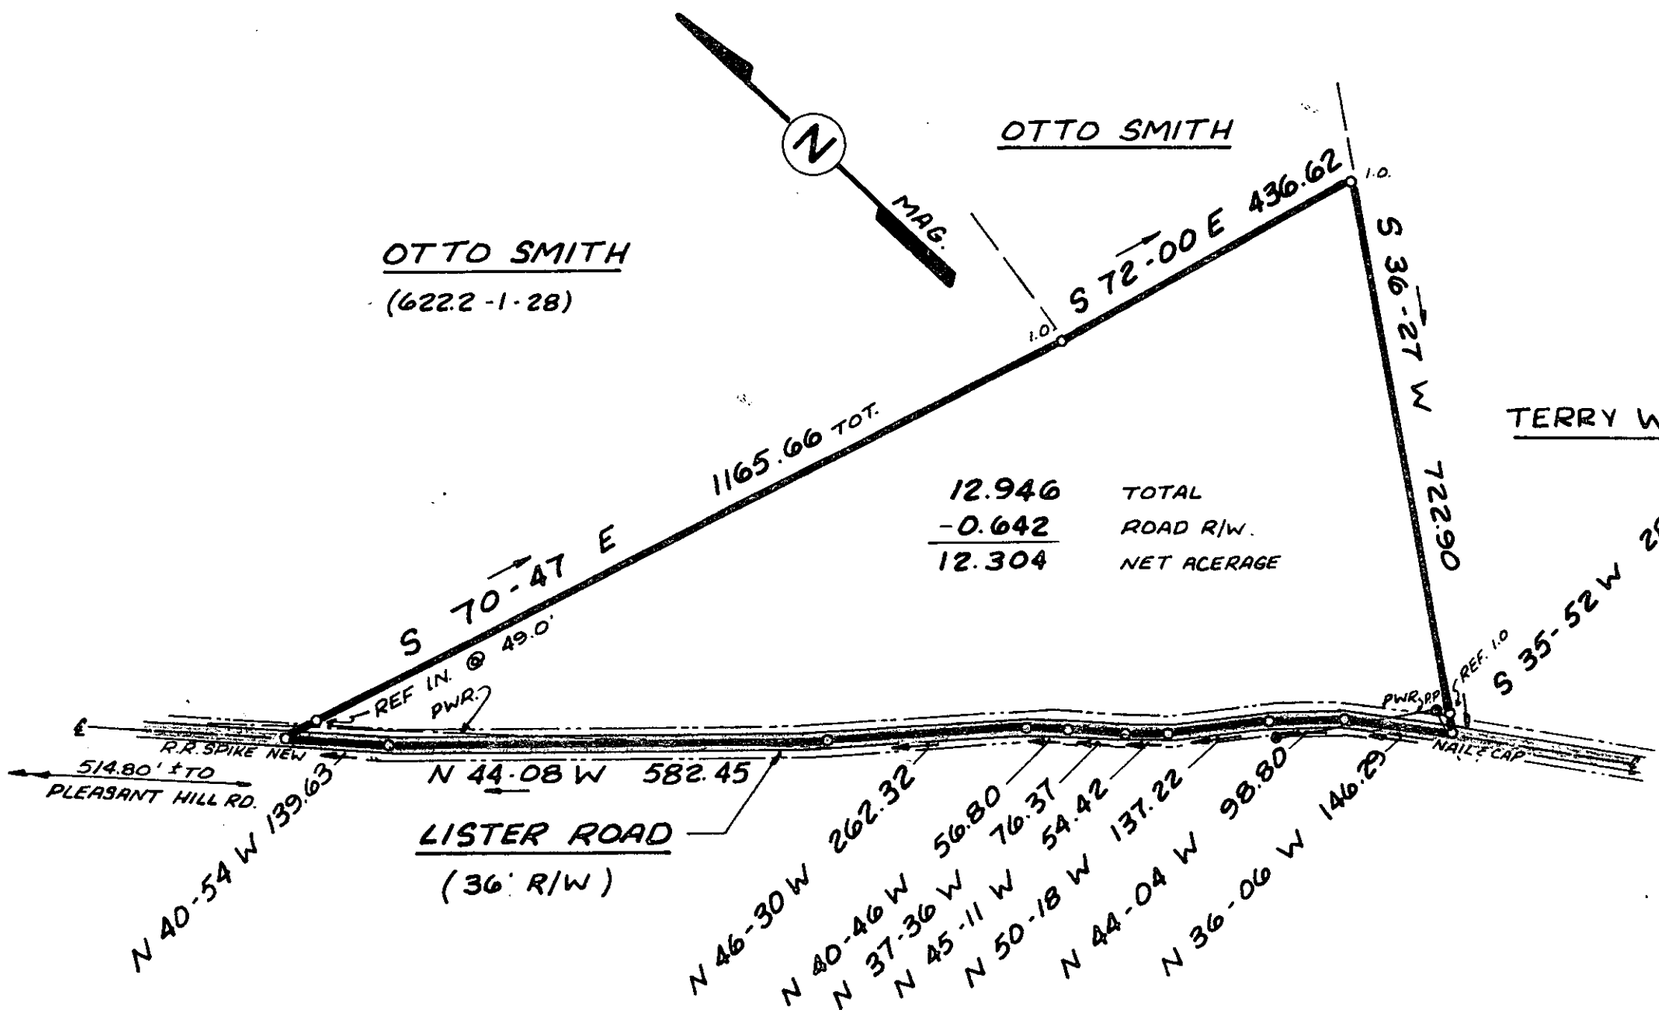

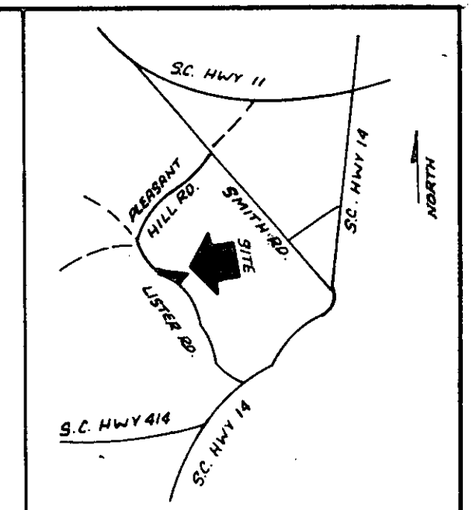

LOCATION MAP

I hereby certify that the ratio of precision of the field survey is 1/5,000 as shown hereon and the area was determined by DMD Method.

James R. Freeland

James R. Freeland RLS &PE 4781

FILED
GREENVILLE CO. S.C.
MAY 9 11 40 AM '83
CONNIE S. TANKERSLEY
R.M.C.

29484

9-R-21

MAY 9 1983

200 0 200 400
scale feet

SOUTH CAROLINA REGISTERED LAND SURVEYOR NO. 4781 JAMES RALPH FREELAND

SEAL

STATE OF SOUTH CAROLINA
GREENVILLE COUNTY

SURVEY FOR

BRUCE W. GALLMAN
& JUDITH C. GALLMAN

FREELAND & ASSOCIATES
Engineers • Land Surveyors
GREENVILLE, S.C.

SURVEY	L.T.
DRAWN	KEG
CHECK	JRF
SCALE	1" = 200'
DATE	5-5-83
DWG. NO.	8897