MICROFILMED

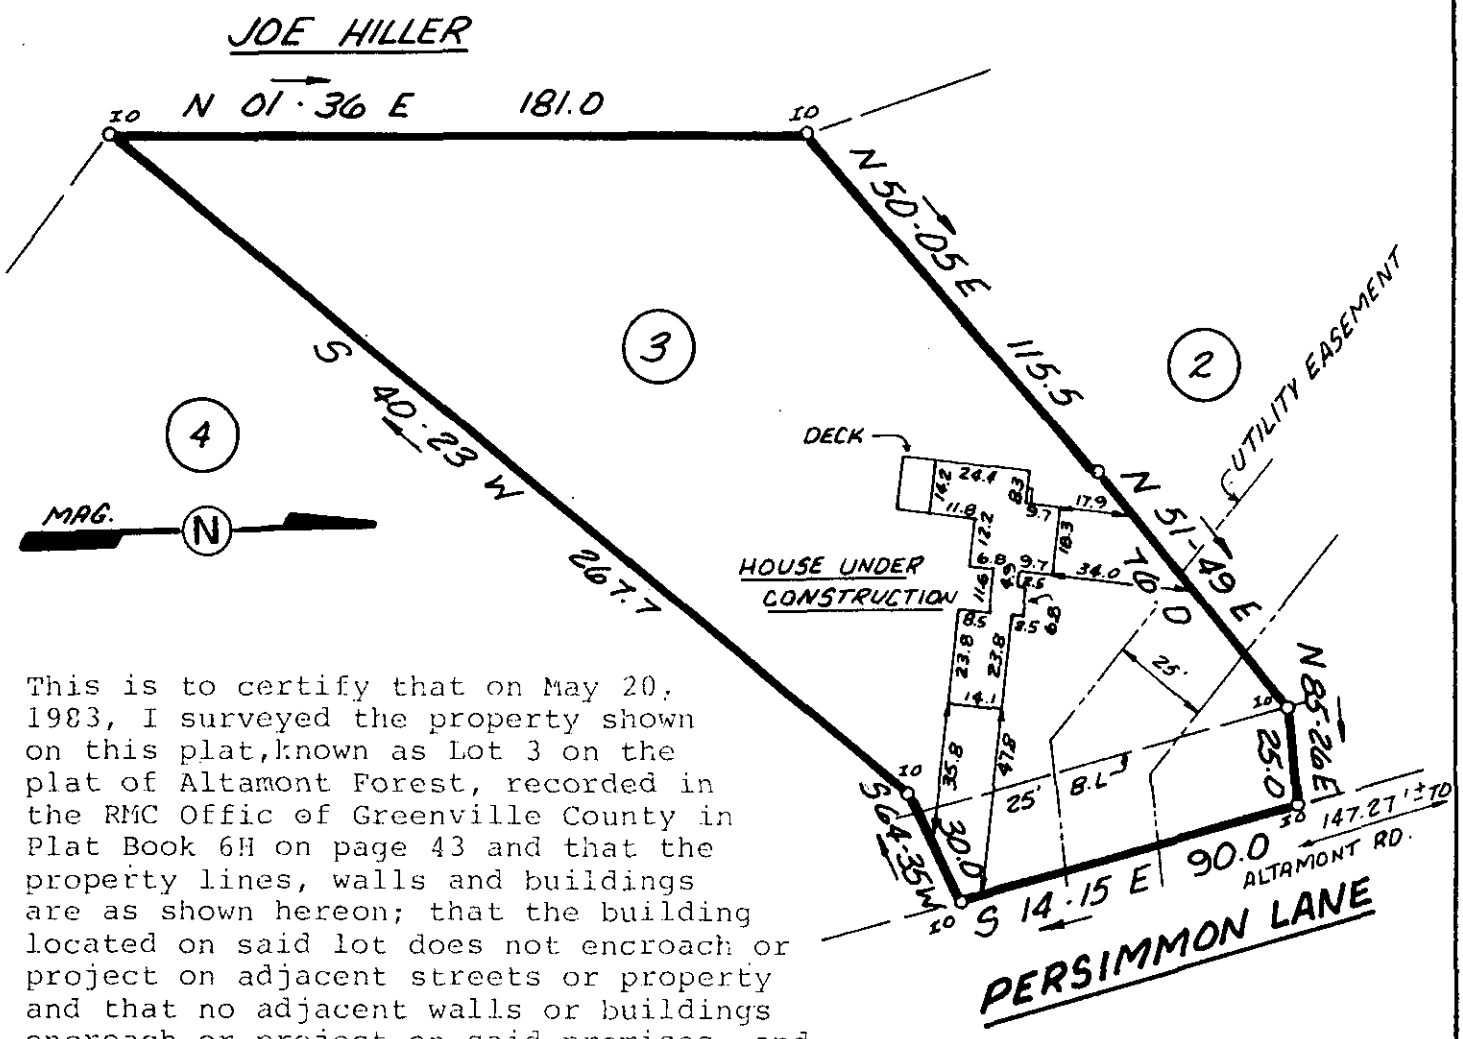

This is to certify that on May 20, 1983, I surveyed the property shown on this plat, known as Lot 3 on the plat of Altamont Forest, recorded in the RMC Offic of Greenville County in Plat Book 6H on page 43 and that the property lines, walls and buildings are as shown hereon; that the building located on said lot does not encroach or project on adjacent streets or property and that no adjacent walls or buildings encroach or project on said premises, and that no utility lines cross this property except as shown hereon. This property is not located in a designated flood hazard area.

James R. Freeland

James R. Freeland PE and RLS 4781

5' drainage & utility easement along each side lot and 12.5 at each rear lot line.

FILED
GREENVILLE CO. S.C.
MAY 25 11 45 AM '83
DONNIE S. TANKERSLEY
R.M.C.

31497

50 0 50 100
SCALE FEET

9-T-8

SOUTH CAROLINA REGISTERED LAND SURVEYOR NO. 4781 JAMES RALPH FREELAND

SEAL

STATE OF SOUTH CAROLINA
GREENVILLE COUNTY

ALTAMONT FOREST
LOT 3
PROPERTY OF
STEPHEN D. BLANCQ

FREELAND & ASSOCIATES
Engineers • Land Surveyors
GREENVILLE, S.C.

SURVEY	F.E.L.
DRAWN	K.E.G.
CHECK	M.C.
SCALE	1"=50'
DATE	MAY 20, 1983
DWG. NO.	8989

THE PRINT MACHINE, INC. 3995180 1 3.00 8