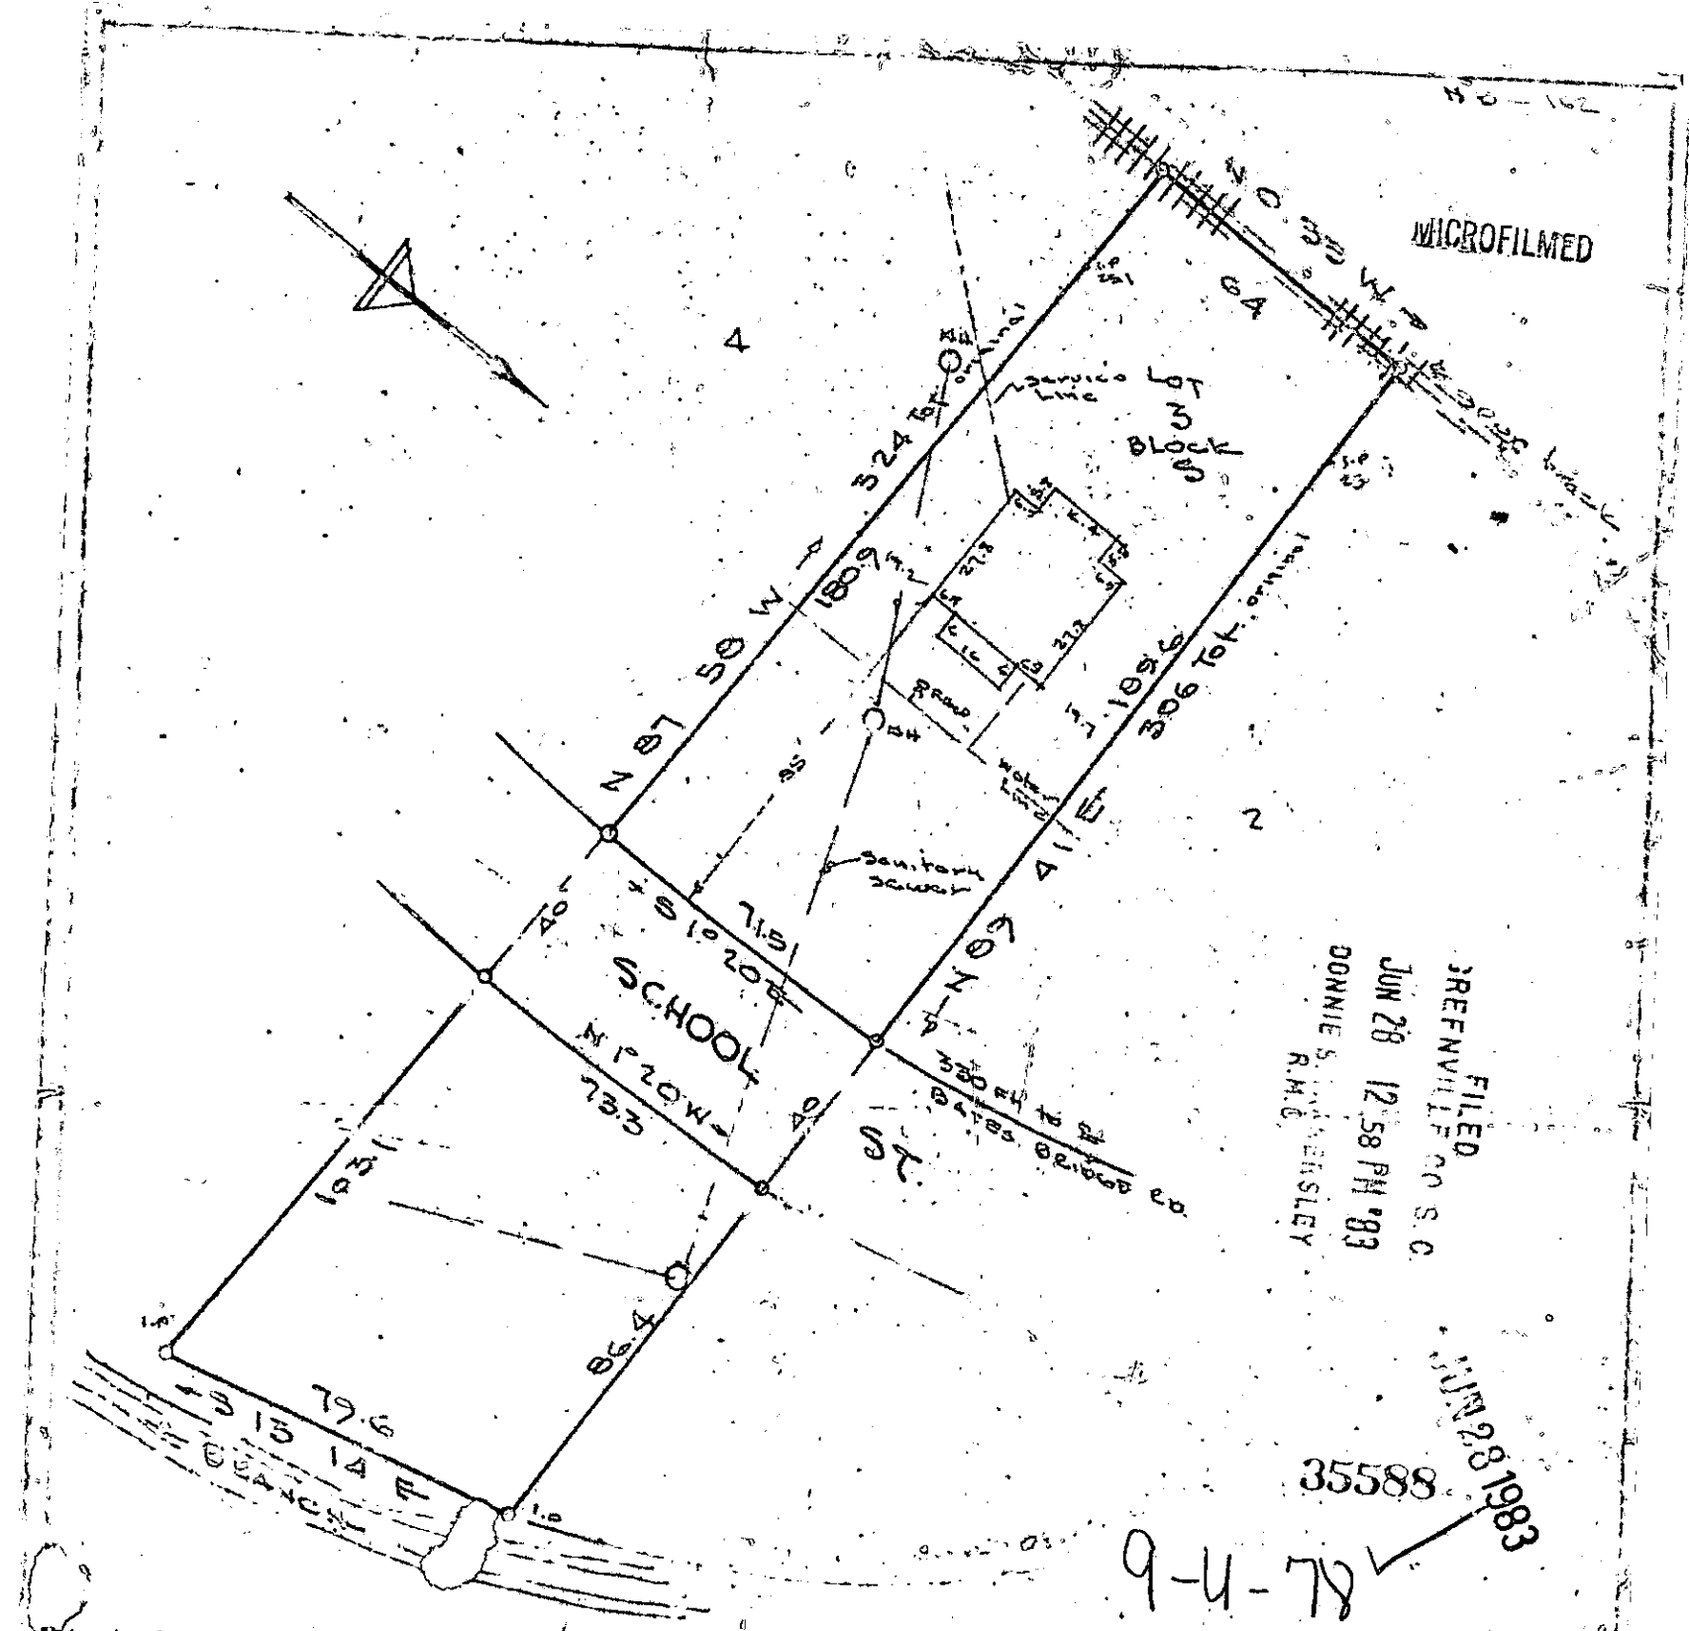

FILED
GREENVILLE CO. S. C.
JUN 28 12 58 PM '83
DONNIE S. TANKERSLEY
R.M.C.

JUN 28 1983

35588

9-4-78

This is to certify that on the 3rd day of FEB, I surveyed the property shown on this plat, being [illegible] of J.P. STEVENS, recorded in Plat Book JJ of the R.M.C. Office for Greenville County, S. C., and that the property lines, walks and buildings are as shown hereon; that the buildings located on said lot do not encroach or project on adjacent streets or property; and that no adjacent buildings or walls encroach or project on said premises, and that no utility lines cross this property.

PROPERTY OF
WALTER D. BROWN
AND
INEZ C. BROWN
GREENVILLE COUNTY, S.C.

Reg. Engineer No. 1144 S.C.

[illegible] ENGINEERING SERVICES

3 JN28 83

062

3.00CD