MICROFILMED

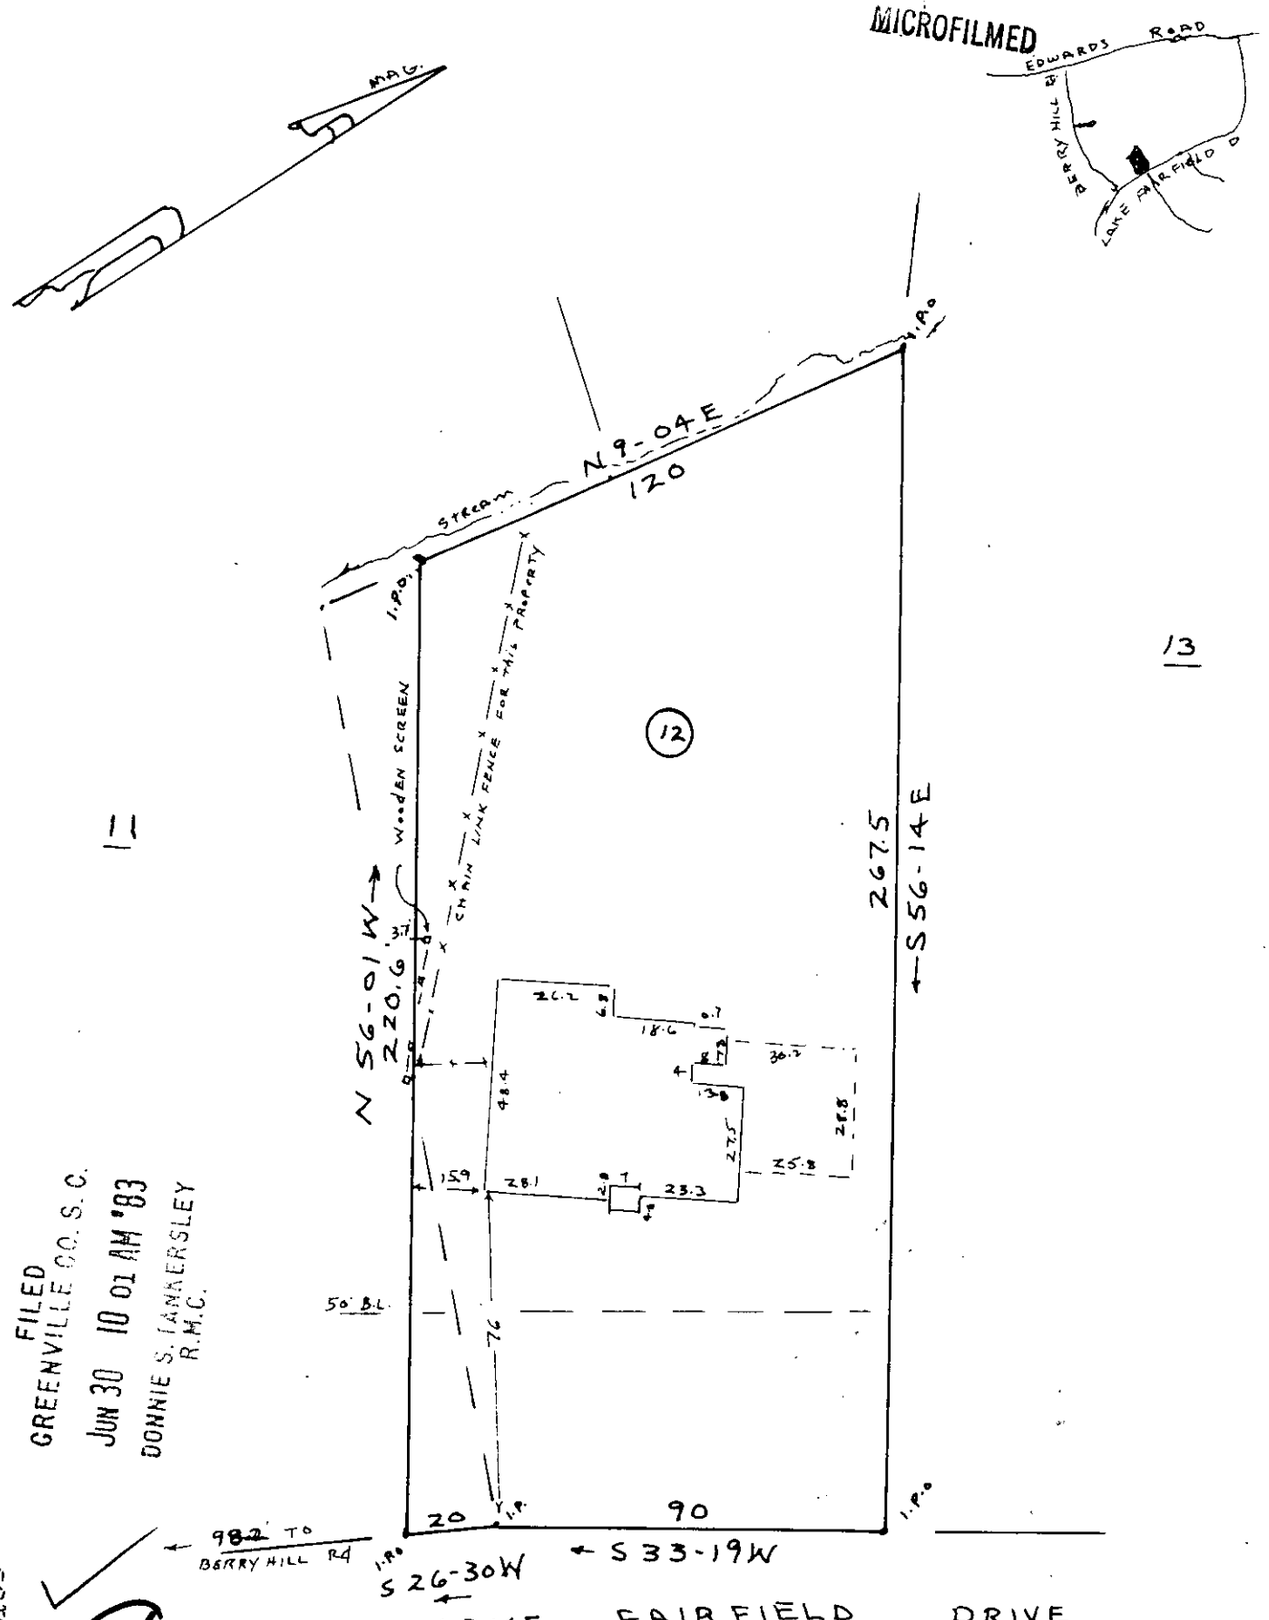

FILED
GREENVILLE CO. S. C.
JUN 30 10 01 AM '83
DONNIE S. TANKERSLEY
R.M.C.

9-U-84

35896

I hereby certify that on June 21, 1983 I surveyed the greater portion of lot 12 and a portion of lot 11 according to a plt of Lake Forest dated July 1953 and recorded in plat book "GG" on page 17 in the R.M.C. Office of Greenville County; and that the property lines, buildings and walls are as shown hereon, that no walls or buildings encroach on adjacent streets or property, and no buildings or walls encroach or project on these premises except as shown, and that the structures are not within a flood hazard area.

CHARLES H. WEBB
REGISTERED
1577
LAND SURVEYOR
SOUTH CAROLINA

Charles H. Webb PLS

THIS PLAT FOR RECORDING

PROPERTY OF

PAUL HUGHES JR.
AND
SUSAN M. HUGHES

NEAR GREENVILLE
GREENVILLE COUNTY S.C.

WEBB SURVEYING & MAPPING CO.

SCALE 1" = 40 JUNE 21, 1983

40 20 0 40

ECTO 3 JN30 83 042 5.00CD

BLK. BK. REF. 277-2-13.1