MICROFILMED

FILED
GREENVILLE CO. S. C.
AUG 11 4 40 PM '83
DONNIE S. TANKERSLEY
R.M.C

MAG. NORTH

This is to certify that on August 9, 1983, I surveyed the property shown on this plat, known as Lots 181 & Pt. Lot 180 on the plat of Cleveland Forest, recorded in the RMC Office of Greenville County in Plat Book M on pages 56 & 57 and that the property lines, walls and buildings are as shown hereon; that the building located on said lot does not encroach or project on adjacent streets or property and that no adjacent walls or buildings encroach or project on said premises, and that no utility lines cross this property except as shown hereon. This property is not located in a designated flood hazard area.

James R. Freeland
James R. Freeland
RLS & PE 4781

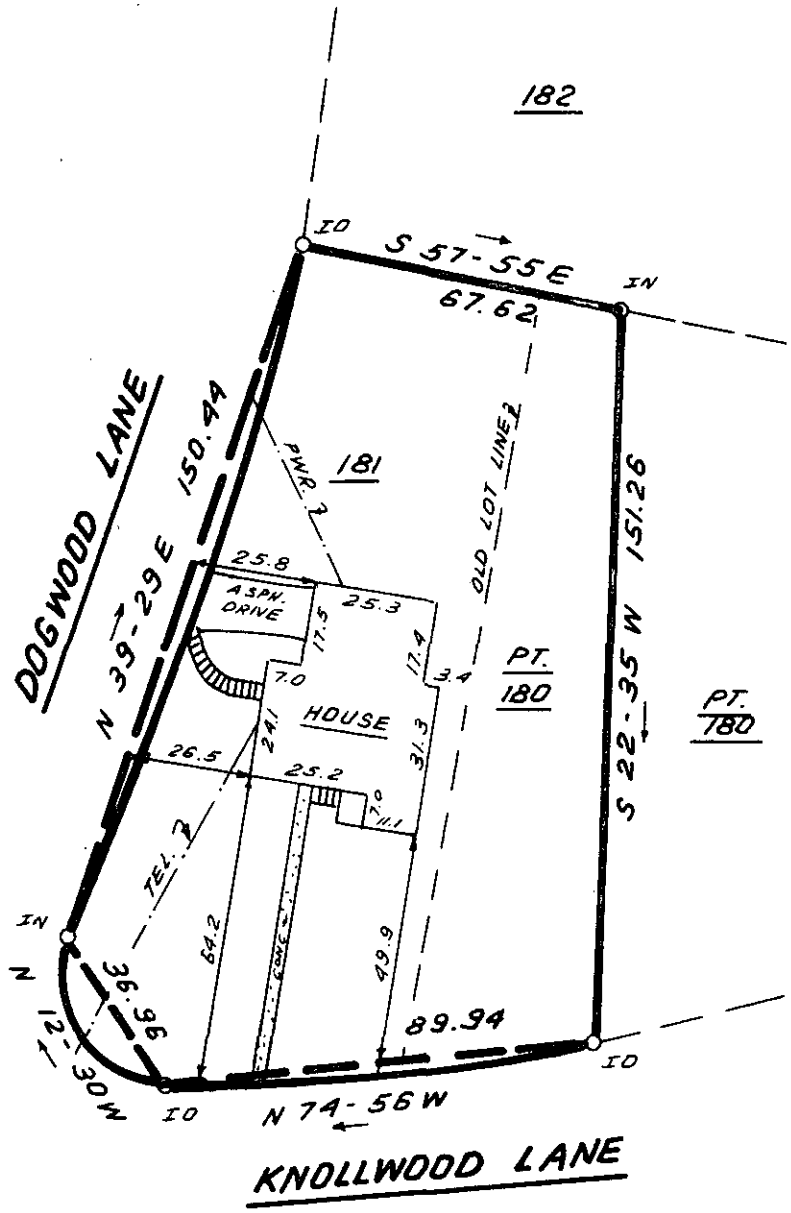

AUG 11 1983

9Y-72

5056

SCALE 40 0 40 80 FEET

SOUTH CAROLINA REGISTERED LAND SURVEYOR NO. 4781 JAMES RALPH FREELAND

SEAL

STATE OF SOUTH CAROLINA
GREENVILLE COUNTY

CLEVELAND FOREST
LOT 181 & PT. LOT 180
PROPERTY OF
RUTH T. WHITE

FREELAND & ASSOCIATES
Engineers • Land Surveyors
GREENVILLE, S.C.

SURVEY	H.B.
DRAWN	B.R.
CHECK	M.C.
SCALE	1" = 40'
DATE	AUG. 9. 83
DWG. NO.	9528

THE PRINT MACHINE, INC. (13033)