MICROFILMED

2

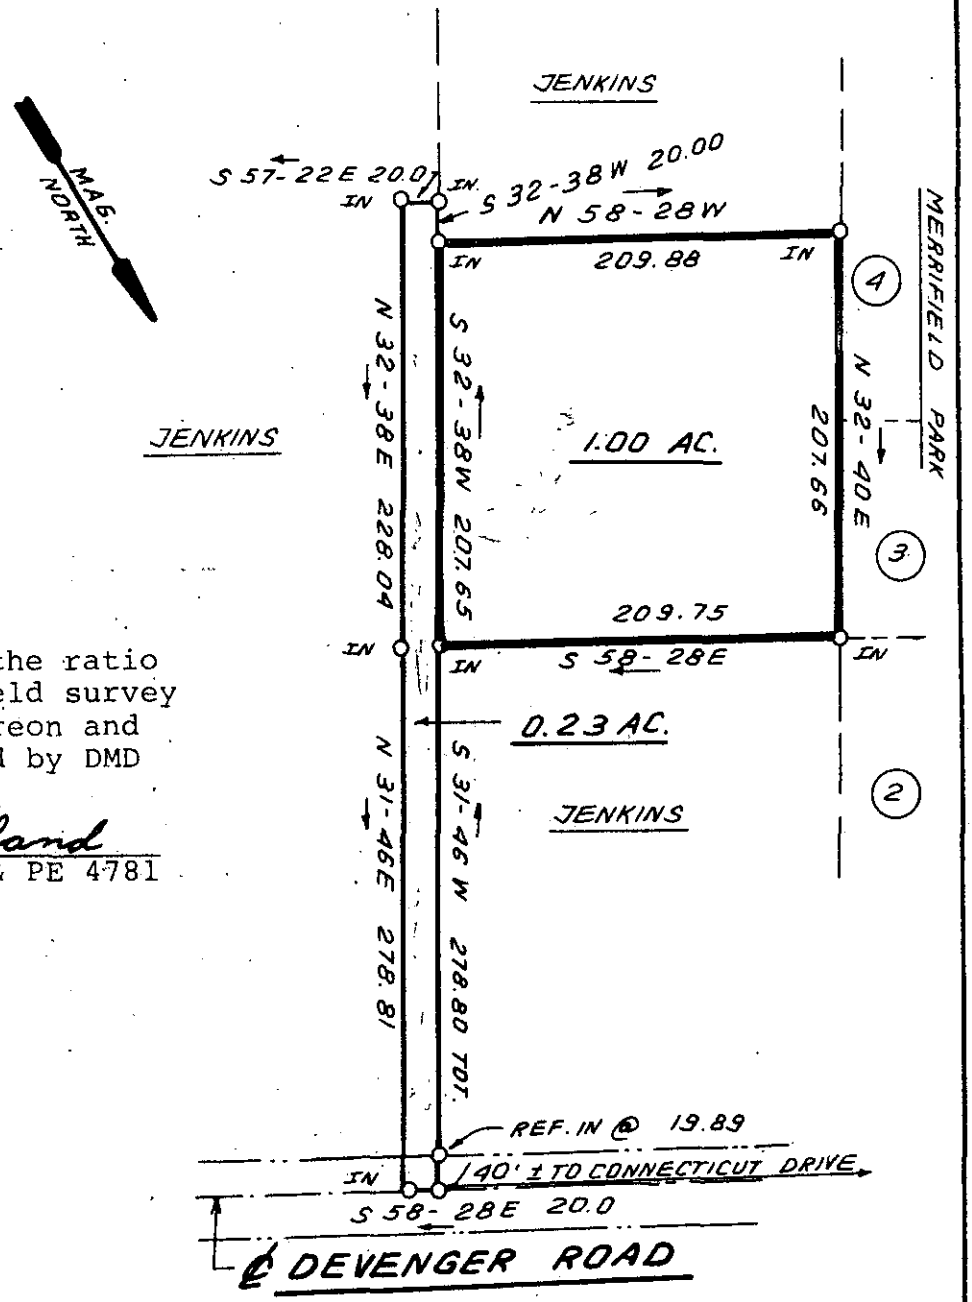

I hereby certify that the ratio of precision of the field survey is 1/5,000 as shown hereon and the area was determined by DMD Method.

James R. Freeland

James R. Freeland RLS & PE 4781

FILED
GREENVILLE CO. S. C.
AUG 25 2 52 PM '83
DONNIE S. TANKERSLEY
R.M.C.

AUG 25 1983

9-2-16

100 0 100 200
SCALE FEET

SOUTH CAROLINA REGISTERED LAND SURVEYOR No. 4781 JAMES RALPH FREELAND

SEAL

STATE OF SOUTH CAROLINA
GREENVILLE COUNTY

6647

ESTATE OF
ANNIE L. JENKINS

ECTO ------3 AU25 83 · 039 3.00CD

FREELAND & ASSOCIATES
Engineers • Land Surveyors

GREENVILLE, S.C.

SURVEY	D.G.
DRAWN	B.R.
CHECK	M.C.
SCALE	1"= 100'
DATE	AUG. 2. 83
DWG. NO.	9501-2

THE PRINT MACHINE, INC. N30331