AF 23492

FILED
GREENVILLE S.C.
SEP 20 3 12 PM '83
DONNIE S. TANKERSLEY
R.M.C.

SOUTH FOREST ESTATES INC.

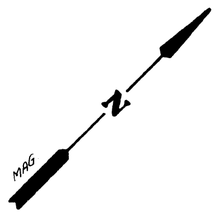

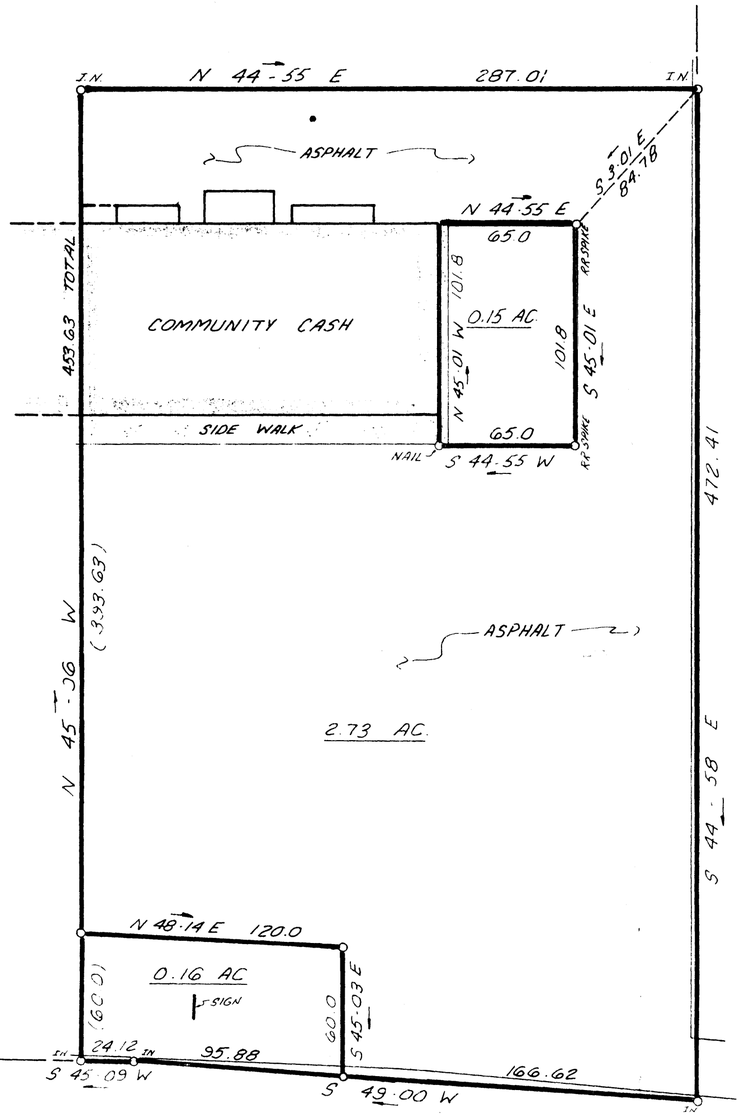

SOUTH FOREST ESTATES INC.

AUGUSTA ROAD
(U.S. HWY # 25)

STRATFORD ROAD

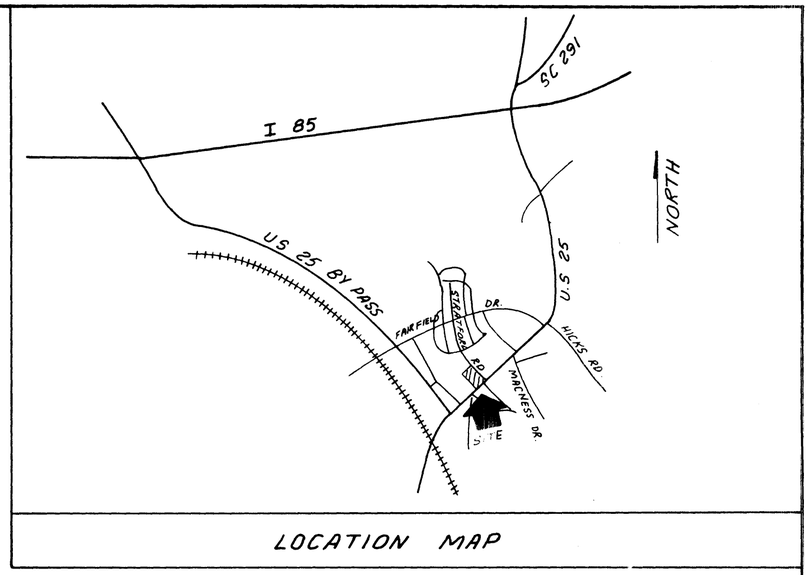

LOCATION MAP

9427

10-A-1

I hereby certify that the ratio of precision of the field survey is 1/5,000 as shown hereon and the area was determined by DMD Method.

James R. Freeland
James R. Freeland RLS & PE 4781

MORTGAGE PLAT

This is not a subdivision. This is a mortgage plat for financial purposes only and is not to be used to transfer property from one owner to another.

Stephen W. Tanner

SEP 20 19

50 0 50 100
scale feet

SOUTH CAROLINA REGISTERED LAND SURVEYOR No. 4781 JAMES RALPH FREELAND
SEAL

James R. Freeland

STATE OF SOUTH CAROLINA
GREENVILLE COUNTY

PROPERTY OF
SOUTH FOREST ESTATES
INC.

FREELAND & ASSOCIATES
Engineers • Land Surveyors
GREENVILLE S.C.

SURVEY	J.C.
DRAWN	K.E.G.
CHECK	J.R.F.
SCALE	1"=50'
DATE	8-10-83
DWG. NO.	9596

MICROFILMED