MICROFILMED

Note:
This is Lot # 21, Plat No. 2 H. P. McGee Property, Plat Book F - Page 36 A. Deed Book 790 - Page 101.

FILED
GREENVILLE CO. S. C.
Oct 31 11 43 AM '83
BONNIE S. TANNERSLEY
R.M.C.

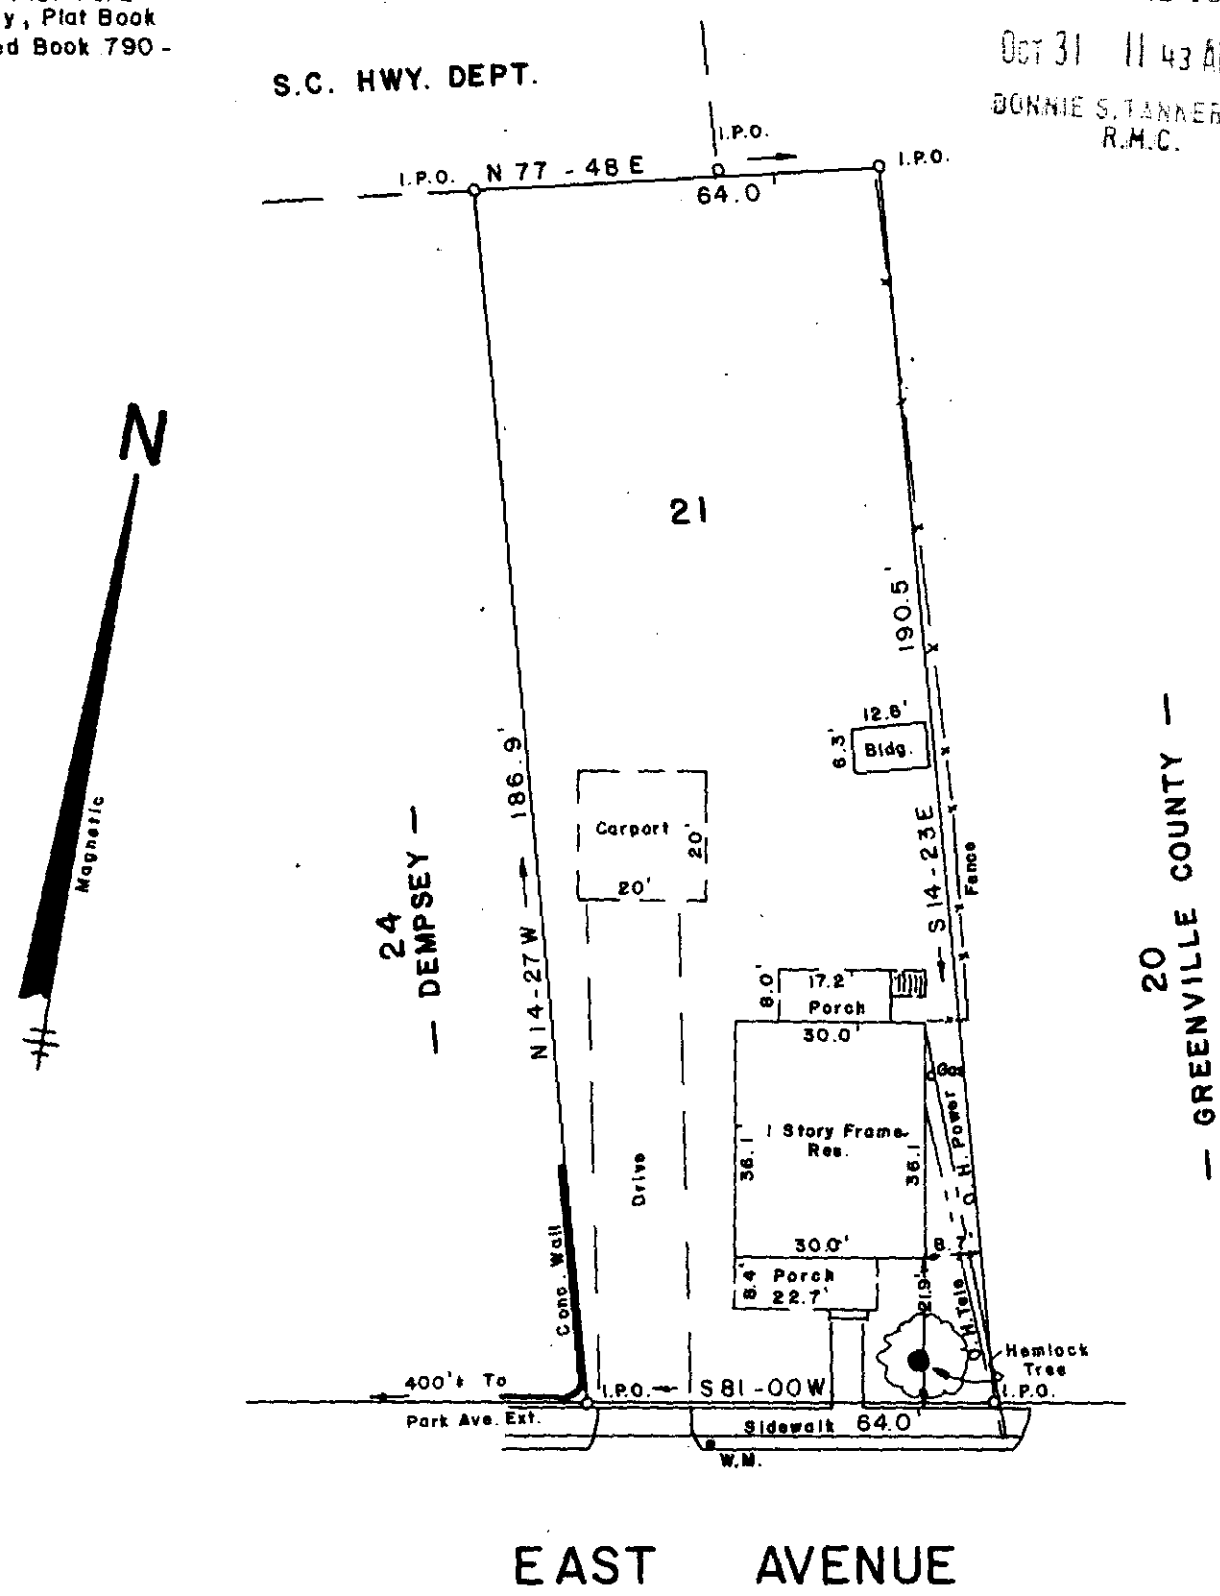

SURVEY FOR

10C-38

STEPHEN A. YACOBI

14209

CITY OF GREENVILLE GREENVILLE COUNTY

SOUTH CAROLINA

SEPTEMBER 1, 1983

To The Best Of My Knowledge This Structure Is Not In An Established Flood Zone.

I Hereby Certify That The Measurements As Shown Above Are Correct And There Are No Encroachments Or Projections Other Than Shown.

I Hereby Certify That The Ratio Of Precision Of The Field Survey Is 1/5000 As Shown Hereon And The Area Was Determined By D. M. D. Method.

Jeffery M. Plumblee
R.L.S. # 7881

30 0 30 60
Scale 1" = 30'

JEFFERY M. PLUMBLEE, INC.
LAND SURVEYING
P. O. BOX 788
TRAVELERS REST, S. C. 29690
(803) 834-4426

SOUTH CAROLINA REGISTERED LAND SURVEYOR

39.1 - 2 - 11

F.B. 15

DATE 2 OCT 83 019

5.00 CF