MICROFILMED

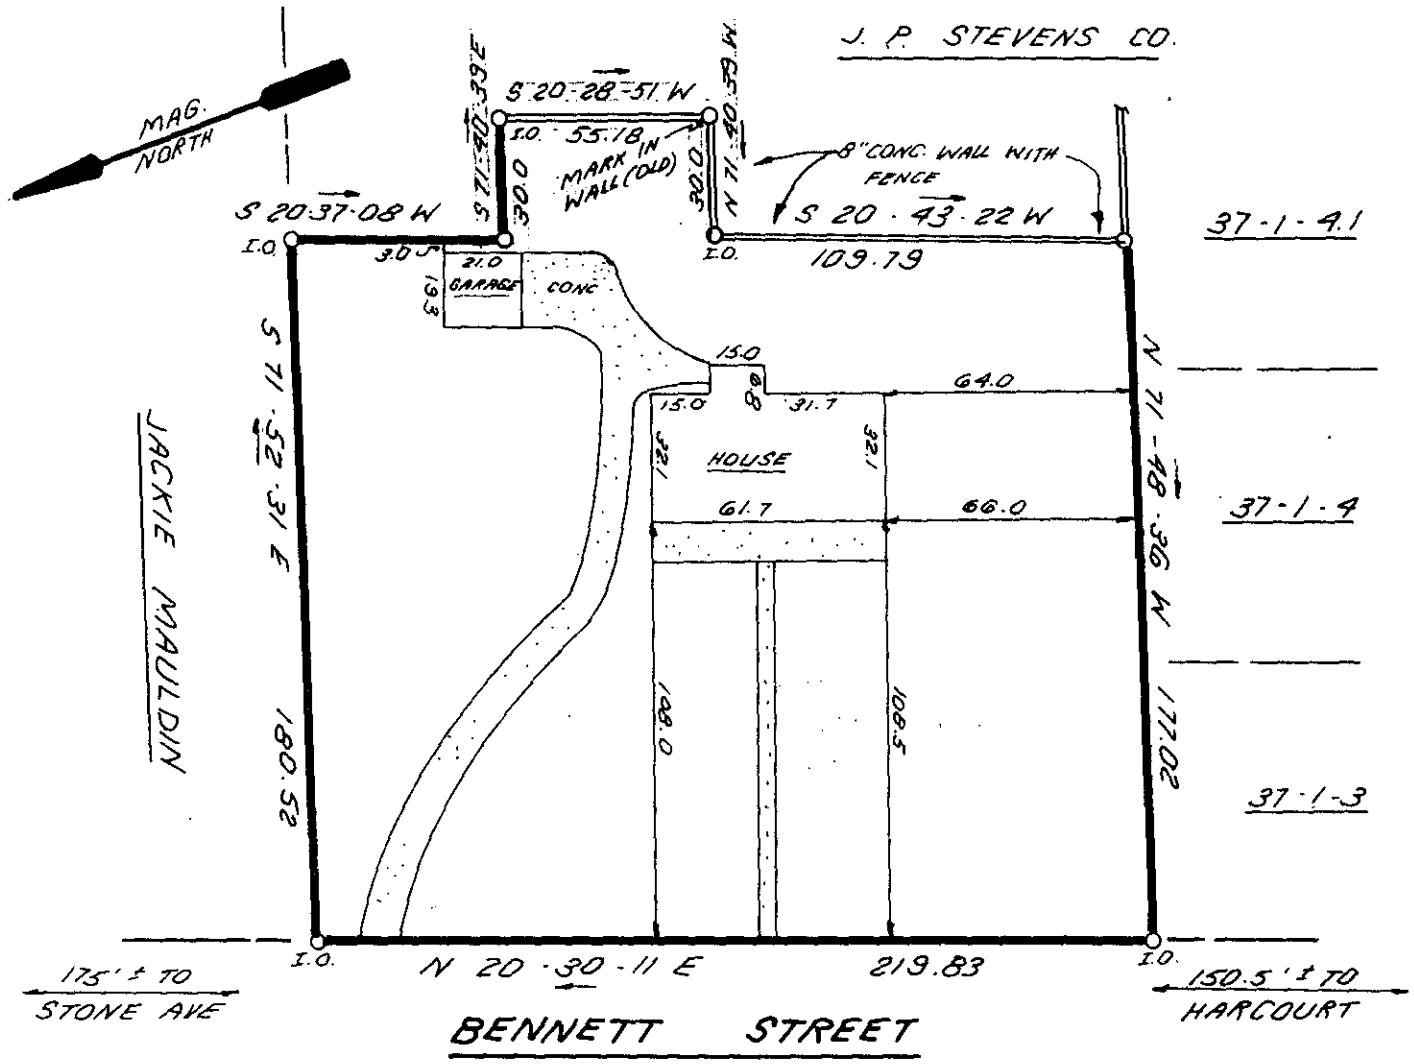

This is to certify that on October 31, 1983, I surveyed the property shown on this plat, known as property of J.P. Stevens & CO.Inc. recorded in the RMC Office of Greenville County In Plat Book 8A page 75 and that the property lines, walls and buildings are as shown hereon; that the building located on said lot does not encroach or project on adjacent streets or property and that no adjacent walls or buildings encroach or project on said premises, and that no utility lines cross this property except as shown hereon. This property is not located in a designated flood hazard area.

James R. Freeland RLS & PE 4781

50 0 50 100
SCALE FEET

14855

FILED
GREENVILLE CO. S.C.
NOV 4 3 11 PM '83
DONNIE S. TANKERSLEY
R.M.C.

SOUTH CAROLINA REGISTERED LAND SURVEYOR 4781 JAMES R. FREELAND

SEAL

STATE OF SOUTH CAROLINA
GREENVILLE COUNTY

SURVEY FOR

MICHAEL G. BURTON
SHARON G. BURTON

10-D-83

FREELAND & ASSOCIATES
Engineers • Land Surveyors
GREENVILLE, S.C.

SURVEY	J.C.
DRAWN	K.E.G.
CHECK	J.E.L.
SCALE	1"=50'
DATE	10-31-83
DWG. NO.	9980

THE PRINT MACHINE, INC. N30331