MICROFILMED

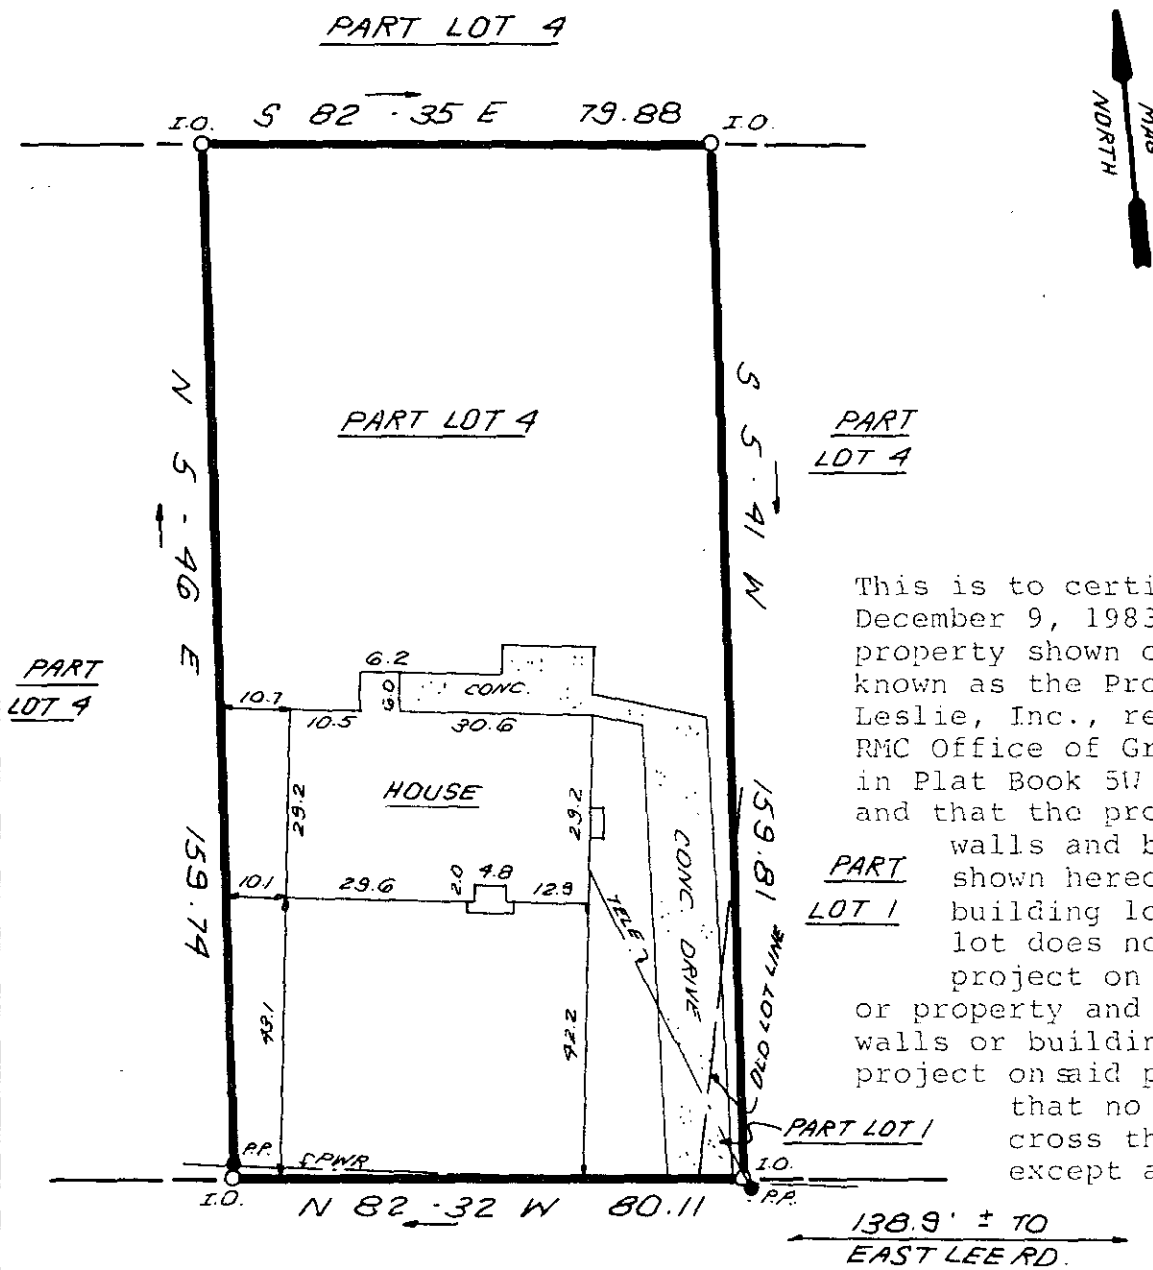

FILED
GREENVILLE CO. S.C.
DEC 12 9 55 AM '83
DONNIE S. TANDERSLEY
R.M.C.

This is to certify that on December 9, 1983, I surveyed the property shown on this plat, known as the Property of W.N. Leslie, Inc., recorded in the RMC Office of Greenville County in Plat Book 5W on page 49 and that the property lines, walls and buildings are as shown hereon; that the building located on said lot does not encroach or project on adjacent streets or property and that no adjacnt walls or buildings encroach or project on said premises, and that no utility lines cross this property except as shown hereon. This property is not located in a designated flood hazard area.

James R. Freeland PE and RLS 4781

18686

10-E-88

STATE OF SOUTH CAROLINA
GREENVILLE COUNTY

SOUTH CAROLINA REGISTERED LAND SURVEYOR 4781 JAMES R. FREELAND

SURVEY FOR

JAMES E. WARD
GAYLA D. WARD

GCTC -----2 DE12 83 511

FREELAND & ASSOCIATES
Engineers • Land Surveyors
GREENVILLE, S C

SURVEY	B.G.
DRAWN	K.E.G.
CHECK	M. C.
SCALE	1"=30' 3.00CI
DATE	12-09-83
DWG. NO.	10197