AF 10755A

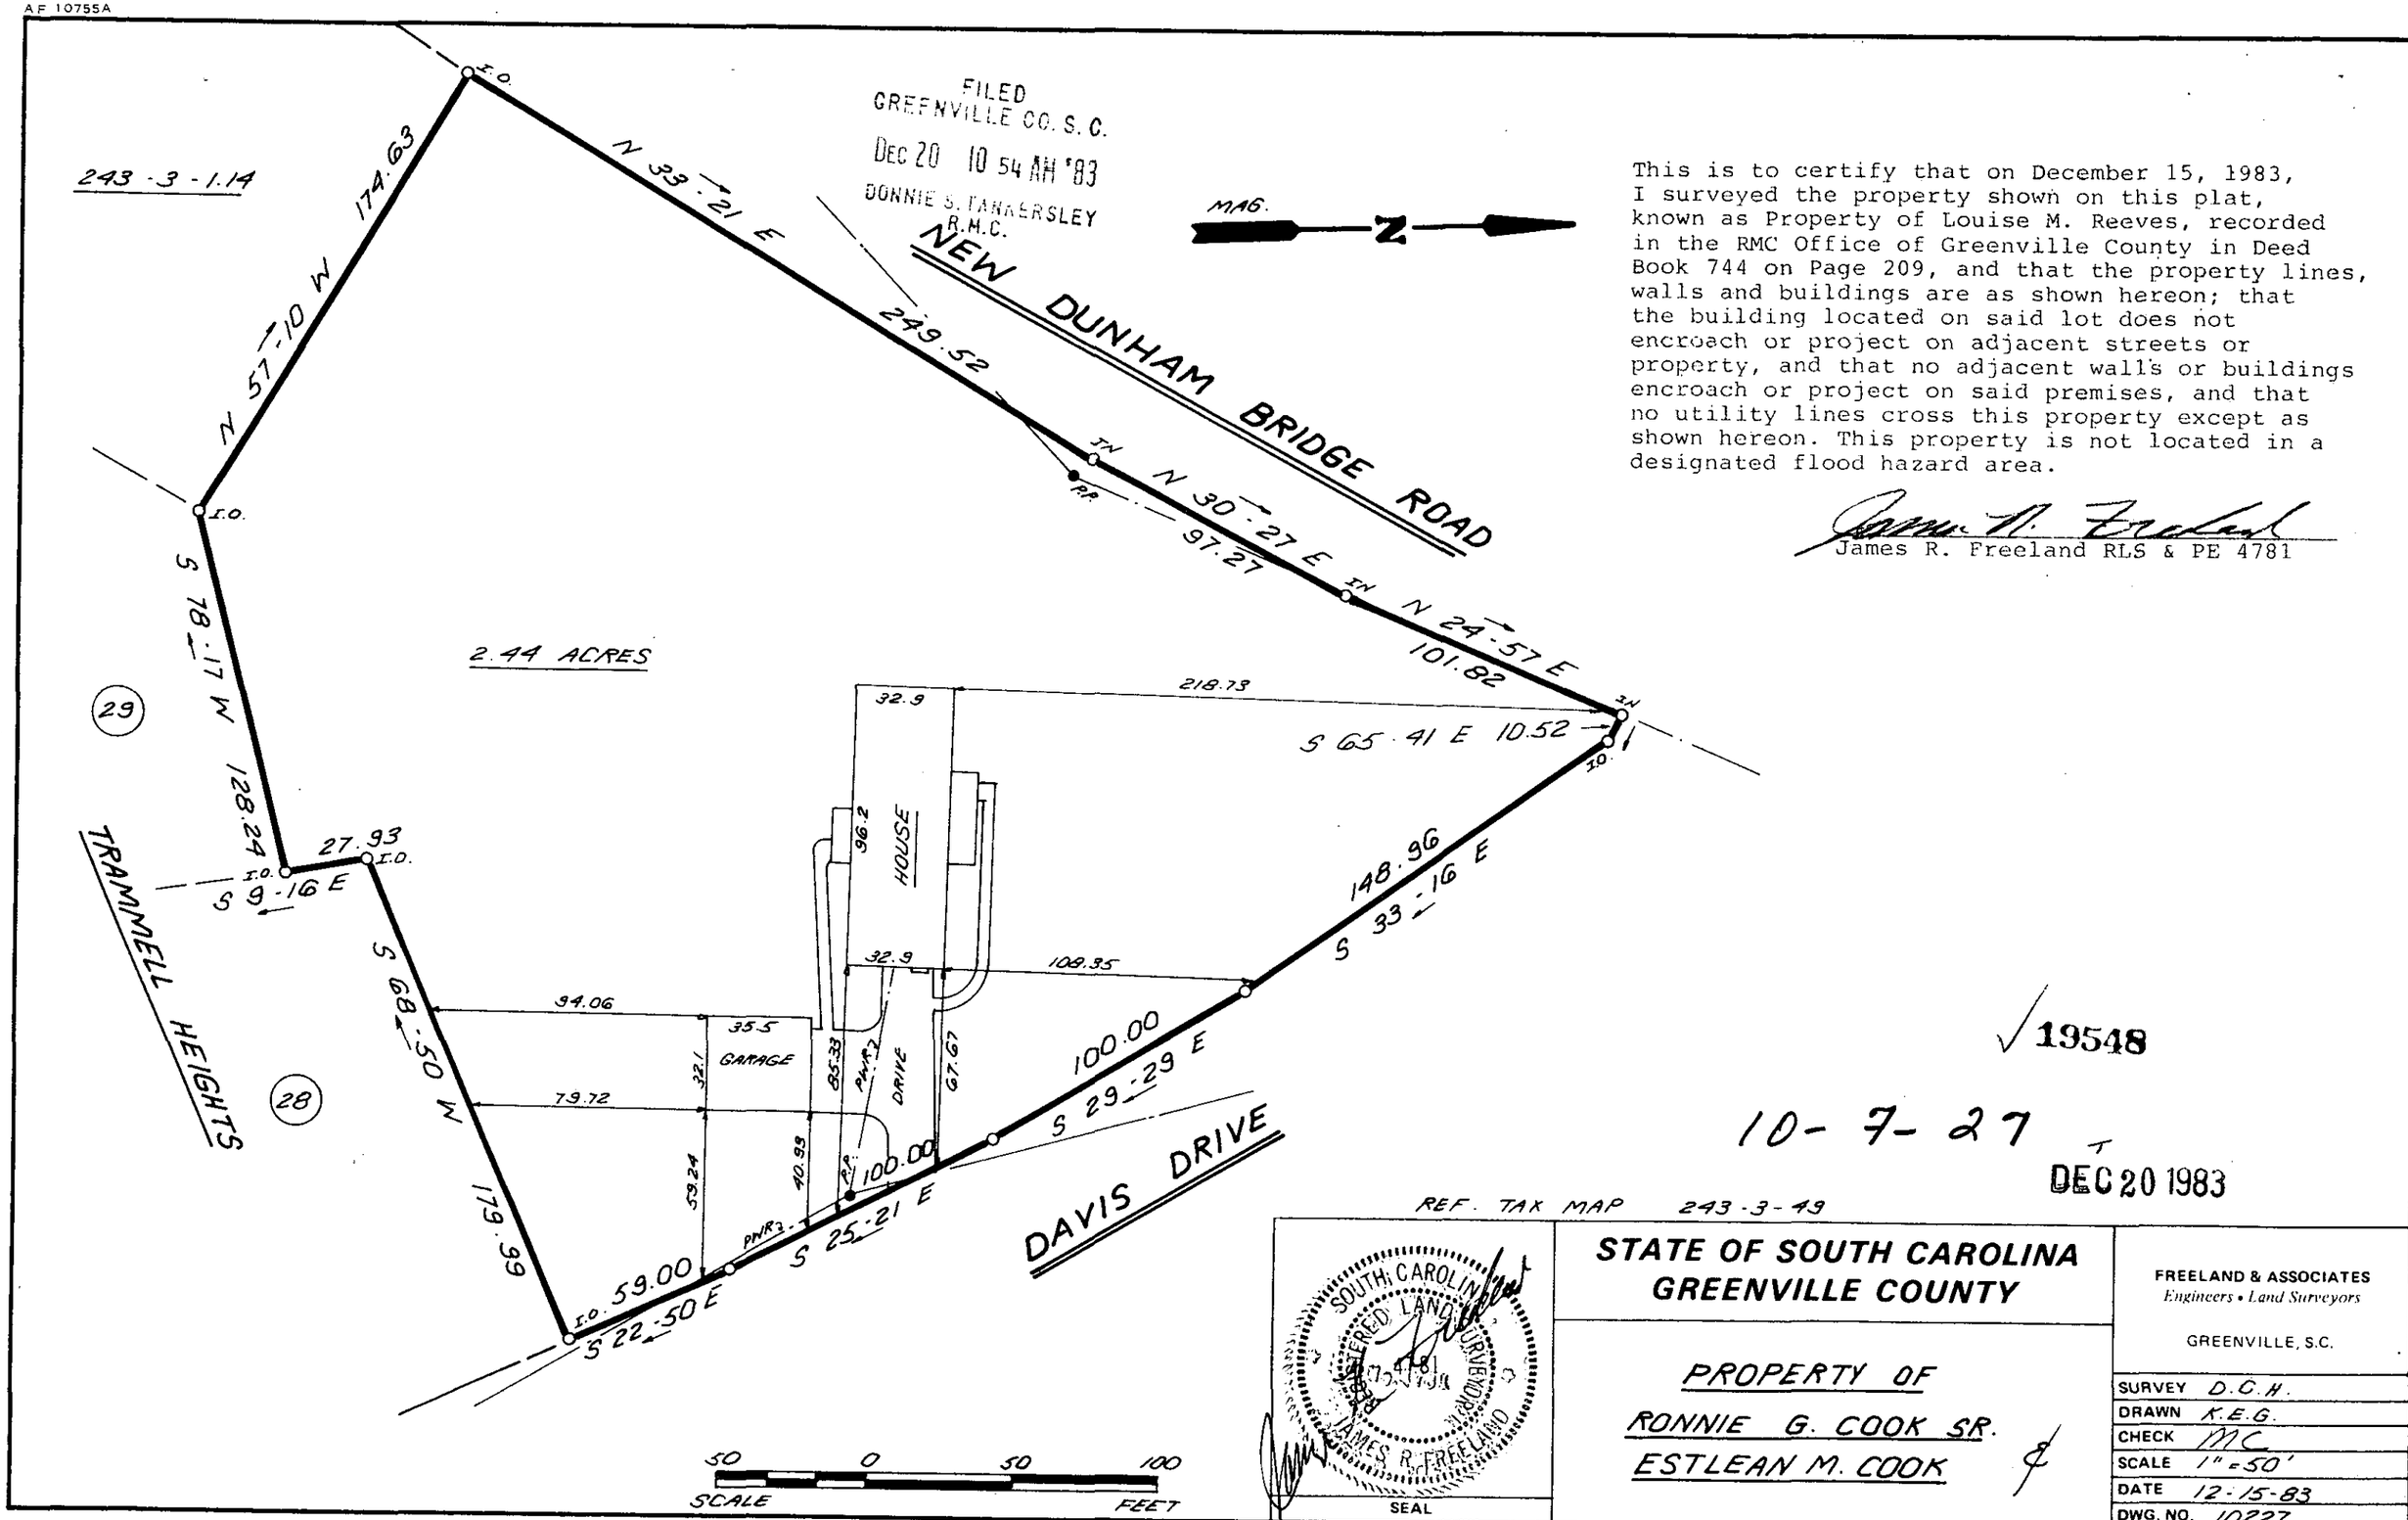

FILED
GREENVILLE CO. S. C.
DEC 20 10 54 AM '83
DONNIE S. TANKERSLEY
R.M.C.

This is to certify that on December 15, 1983, I surveyed the property shown on this plat, known as Property of Louise M. Reeves, recorded in the RMC Office of Greenville County in Deed Book 744 on Page 209, and that the property lines, walls and buildings are as shown hereon; that the building located on said lot does not encroach or project on adjacent streets or property, and that no adjacent walls or buildings encroach or project on said premises, and that no utility lines cross this property except as shown hereon. This property is not located in a designated flood hazard area.

James R. Freeland RLS & PE 4781

✓19548

10-7-27

DEC 20 1983

REF. TAX MAP 243-3-49

SOUTH CAROLINA REGISTERED LAND SURVEYOR 4781 JAMES R. FREELAND

SEAL

STATE OF SOUTH CAROLINA
GREENVILLE COUNTY

PROPERTY OF
RONNIE G. COOK SR.
ESTLEAN M. COOK

FREELAND & ASSOCIATES
Engineers • Land Surveyors
GREENVILLE, S.C.

SURVEY	D.C.H.
DRAWN	K.E.G.
CHECK	MC
SCALE	1" = 50'
DATE	12-15-83
DWG. NO.	10227

MICROFILMED

5.00 8 1.1801