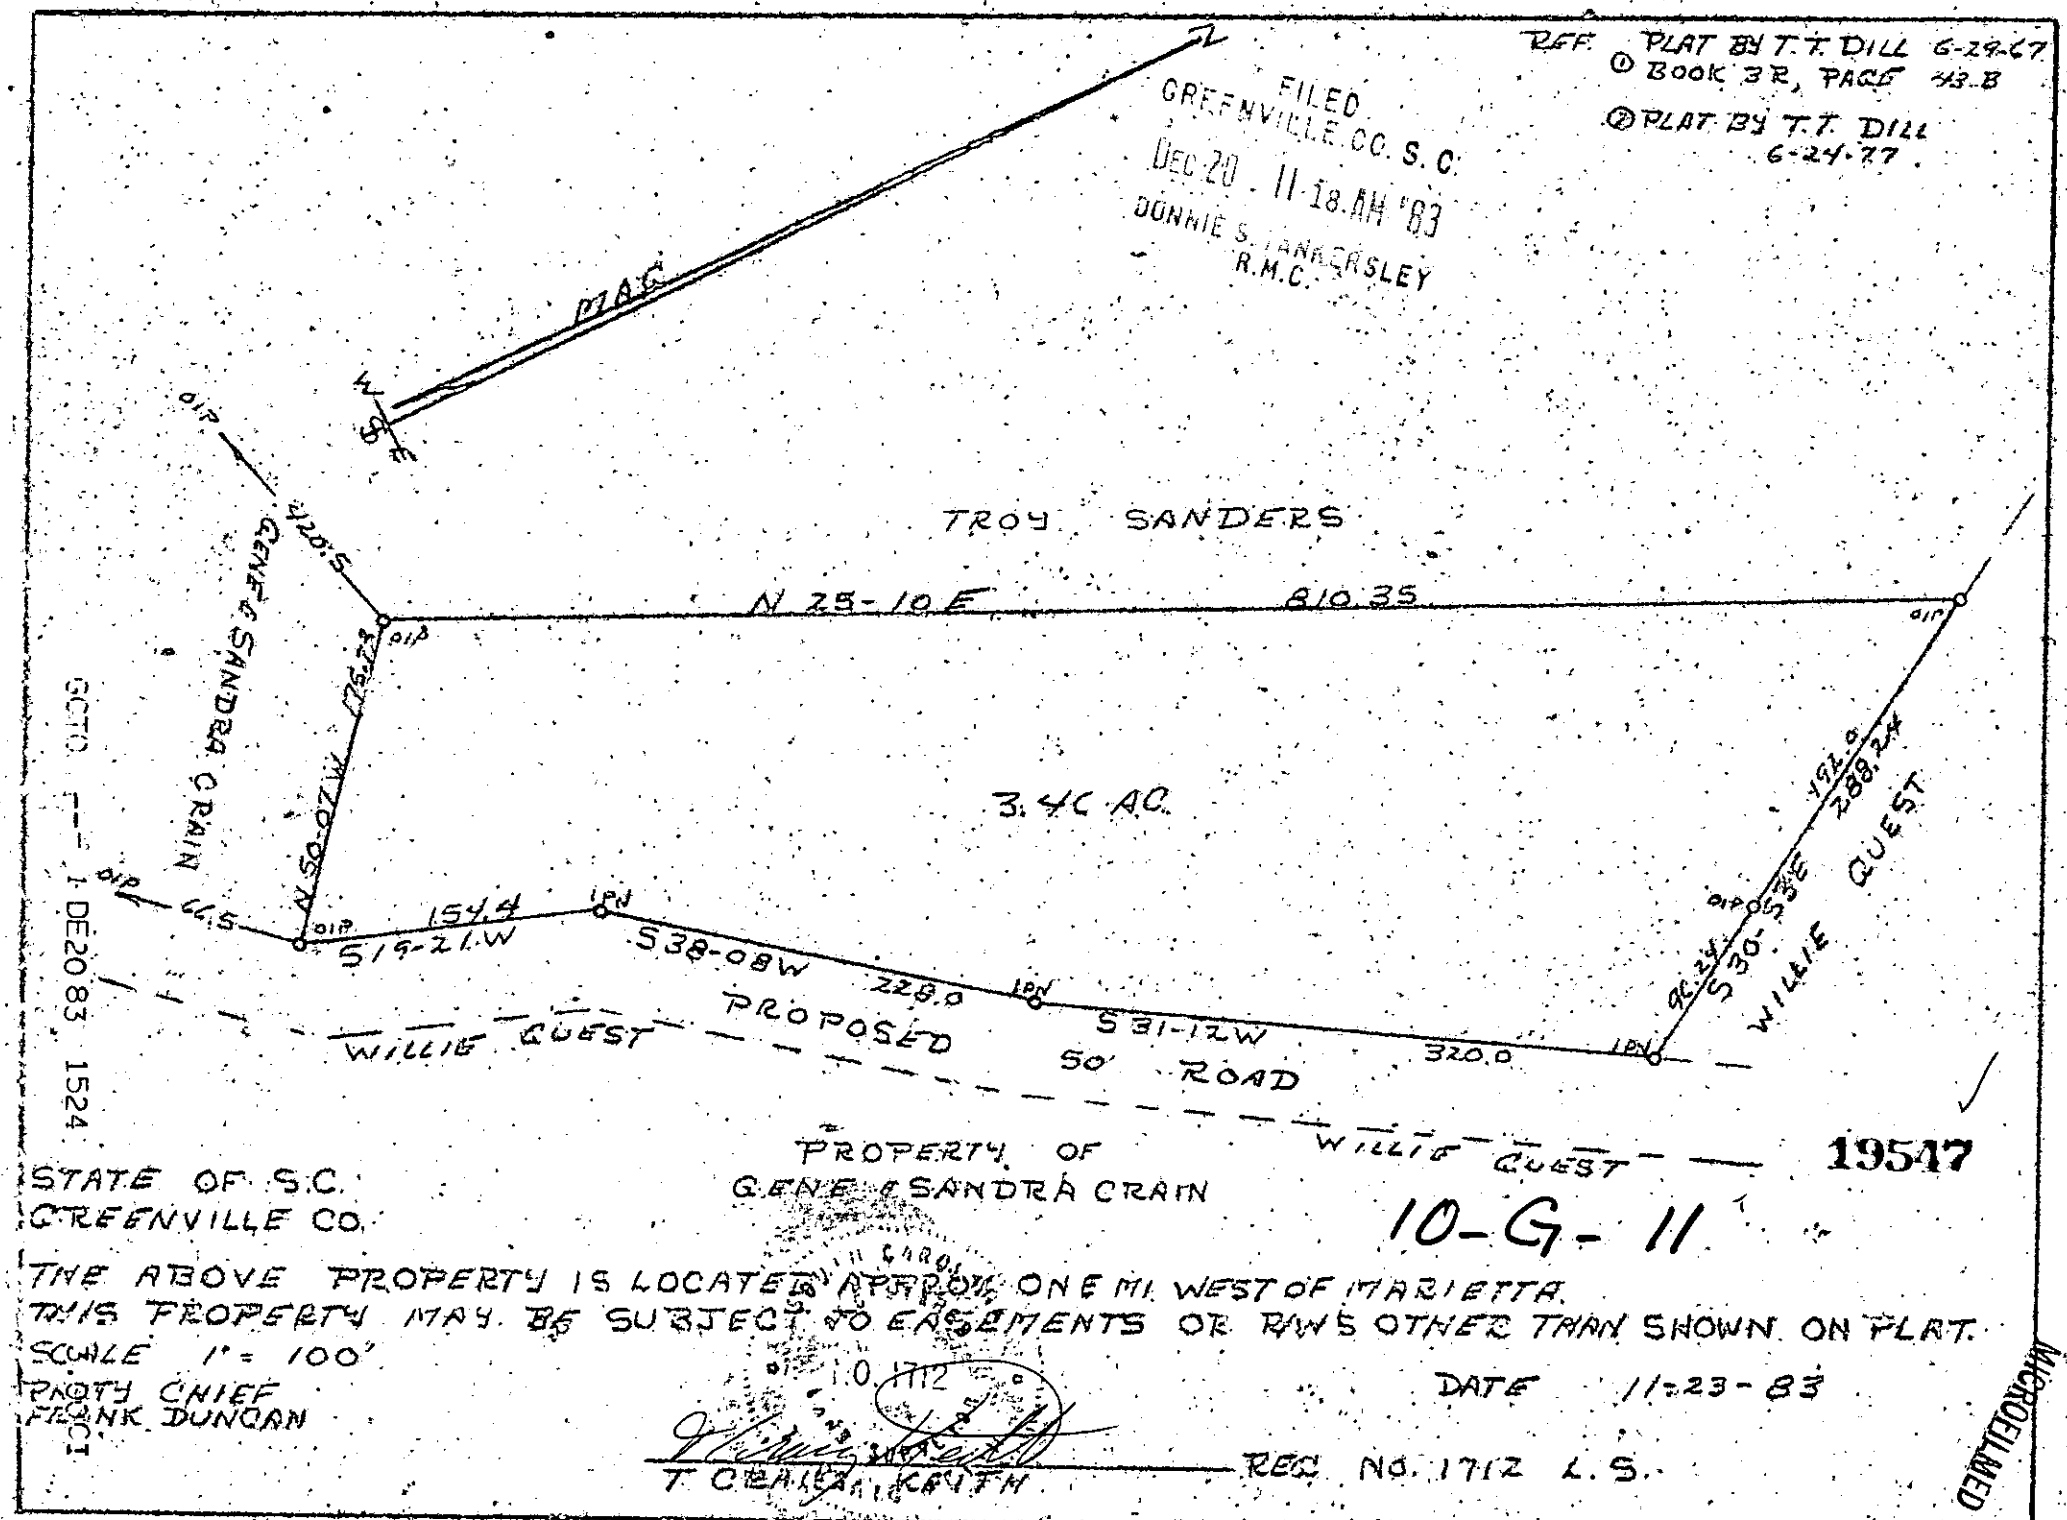
FILED
GREENVILLE CO. S. C.
DEC 20 11 18 AM '83
DONNIE S. TANKERSLEY
R.M.C.
REF. PLAT BY T.T. DILL 6-29-67
① BOOK 3R, PAGE 43-B
② PLAT BY T.T. DILL 6-24-77.
PLAT
TROY SANDERS
N 25-10 E 810.35
GENE & SANDRA CRAIN
N 50-07 W 1523
N 19-21 W 154.4
S 38-08 W 228.0
S 31-12 W 320.0
S 30-53 E 288.24
192.0
92.24
3.40 AC.
PROPOSED 50' ROAD
WILLIE QUEST
WILLIE QUEST
PROPERTY OF
GENE & SANDRA CRAIN
STATE OF S.C.
GREENVILLE CO.
THE ABOVE PROPERTY IS LOCATED APPROX. ONE MI. WEST OF MARIETTA.
THIS PROPERTY MAY BE SUBJECT TO EASEMENTS OR R/W'S OTHER THAN SHOWN ON PLAT.
SCALE 1" = 100'
PROPERTY CHIEF
FRANK DUNCAN
DATE 11-23-83
REG. NO. 1712 L.S.
T. CRAIG KAUFMAN
GCTD 1-DE20 83 1524
19547
10-G-11
MICROFILMED