MICROFILMED

FILED
GREENVILLE CO. S.C.
DEC 29 4 45 PM '83
DONNIE S. TANKERSLEY
R.M.C.

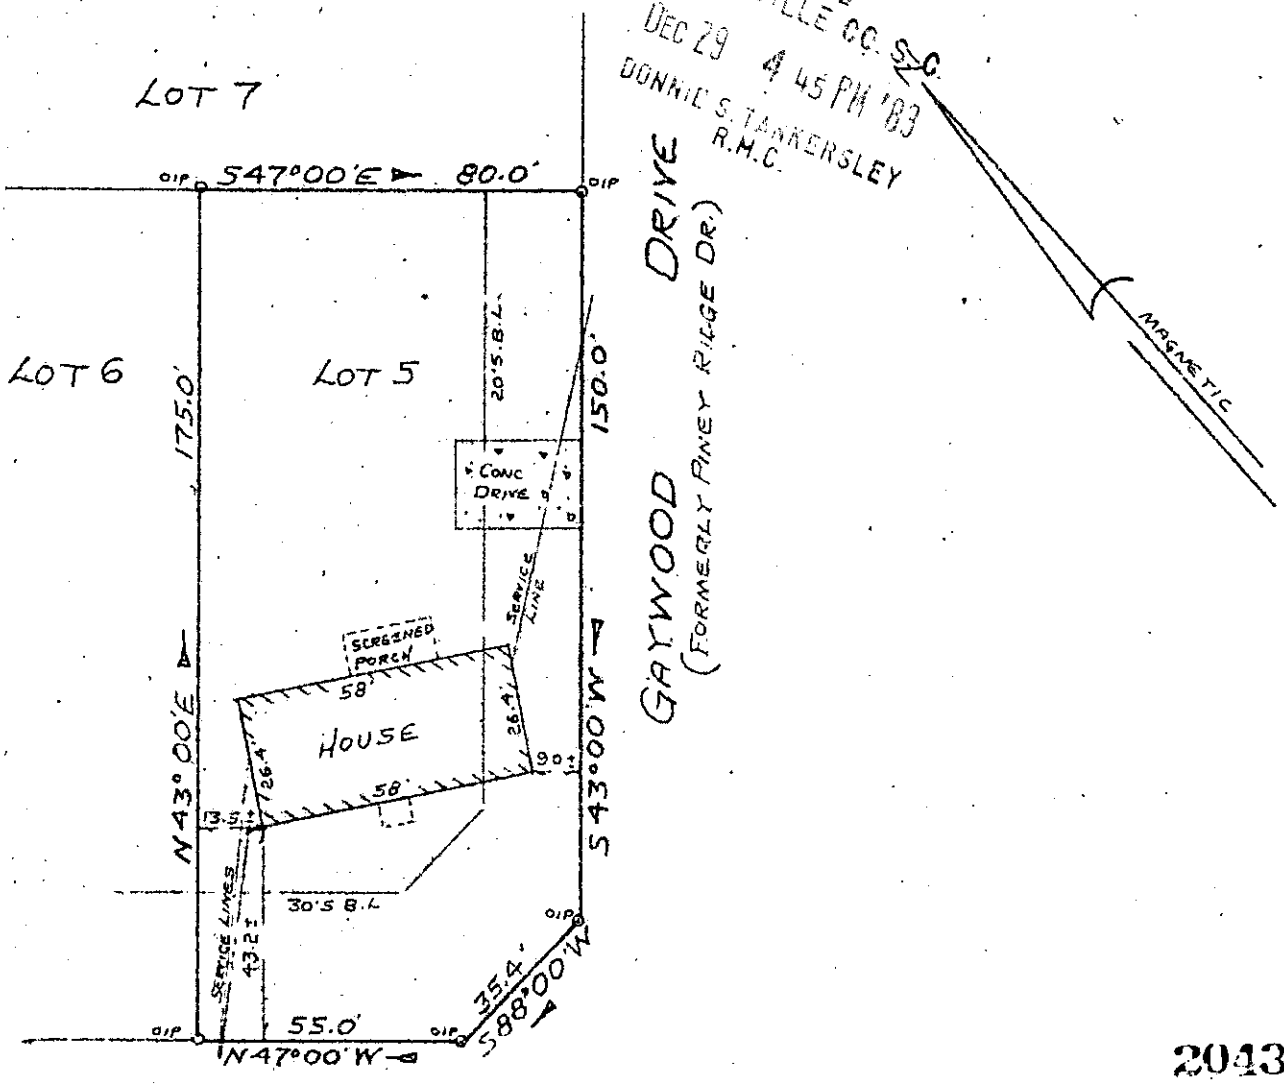

20430

10-G-38

PROPERTY OF

WILLIAM PLESS ORR

GREENVILLE, GREENVILLE CO., SOUTH CAROLINA

DEC 29, 1983 SCALE 1" = 40'

DEC 29 1983

This is to certify that on December 29, 1983, I surveyed the property shown on this plat, known as Lot No. 5 of Piney Ridge, as recorded in the RMC Office for Greenville County, in Plat Book CC, Page 11, and that the property lines, walls and buildings are as shown hereon, and that the building located on said lot does not project nor encroach on adjacent streets or property, and that no adjacent walls or buildings project nor encroach on said lot, and that no utility lines cross this lot except as may be shown hereon. The degree of accuracy is 1/10,000.

NOTE: This property is not located within a flood hazard area.

Survey by Richard E. Booten, Jr.
Greenville, South Carolina

SOUTH CAROLINA
LAND SURVEYOR
R. E. BOOTEN

S. C. R. L. S. No. 4078

Dwg. No. 3114

GCTO -----3 DE29 83 00031

3.00CD