MICROFILMED

FILED
GREENVILLE CO. S. C.
DEC 30 4 10 PM '83
BONNIE S. TANKERSLEY
R.M.C.

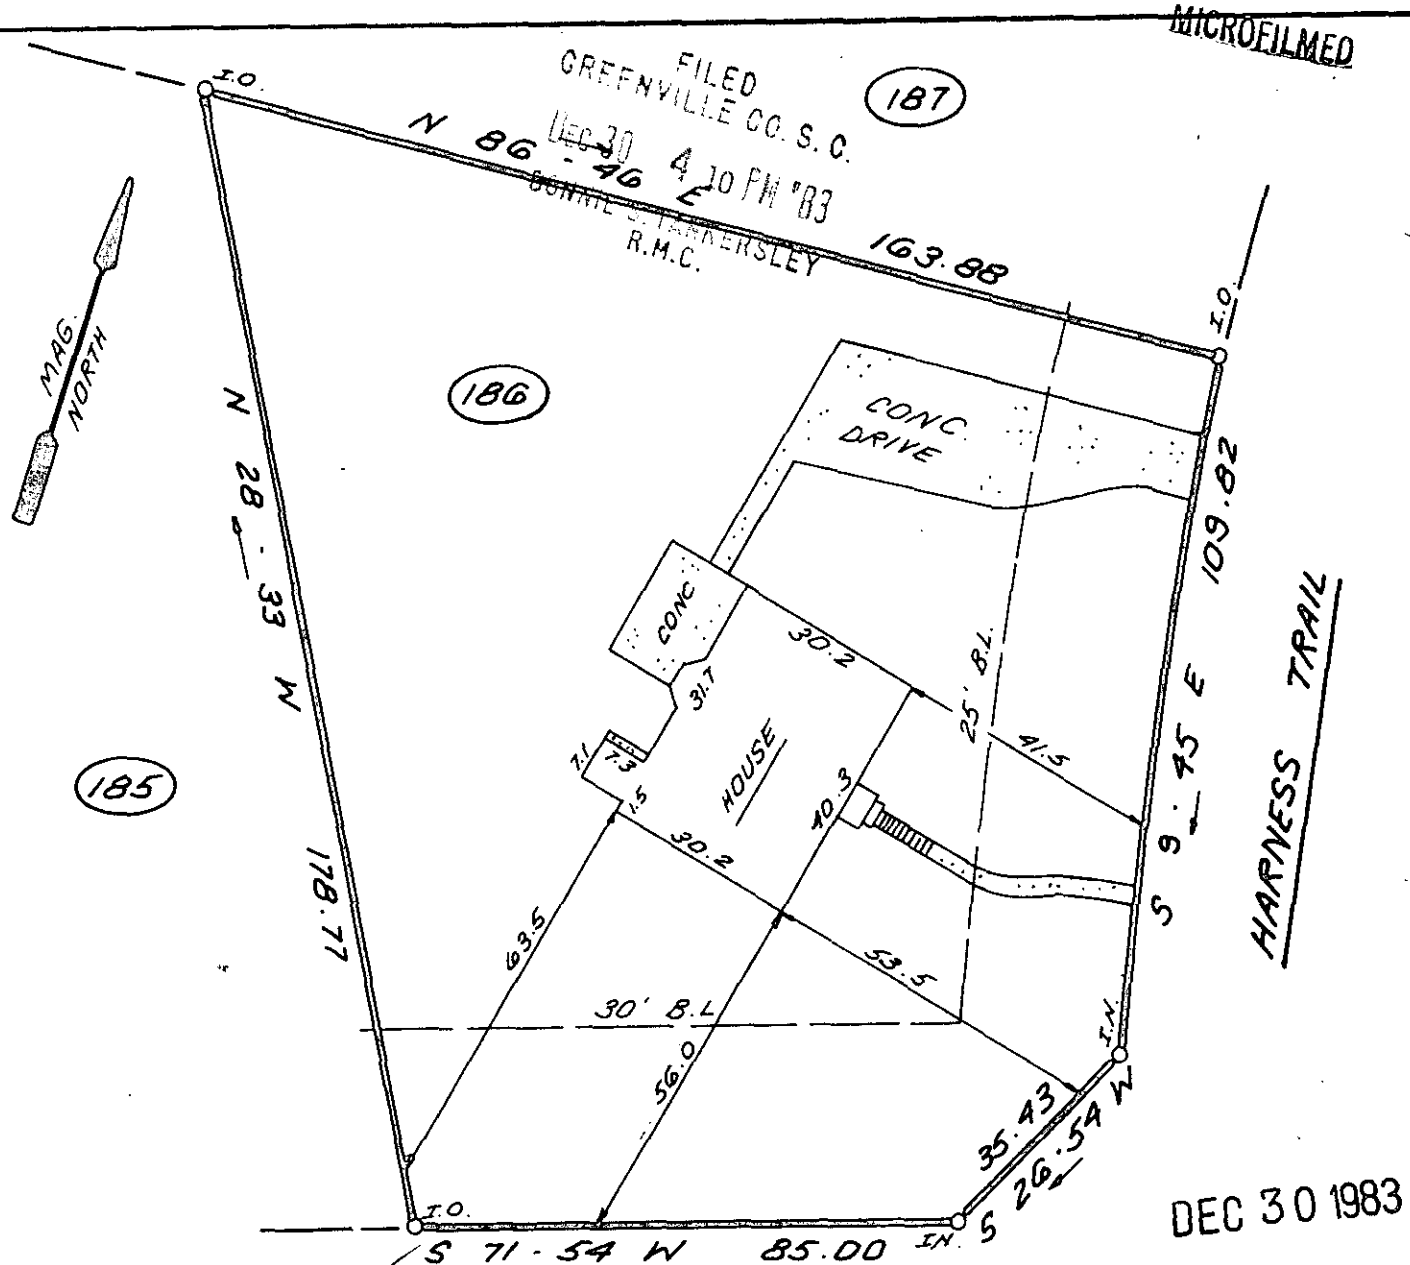

DEC 30 1983

20575

SADDLETREE PLACE

NOTE: 5' DRAINAGE & UTILITY EASEMENT EACH SIDE ALL SIDE & REAR LOT LINES UNLESS SHOWN OTHERWISE.

30 0 30 60
SCALE 1" = 30 FEET

10-G-45

THIS IS TO CERTIFY THAT THE PROPERTY SHOWN ON THIS PLAT WAS SURVEYED UNDER MY DIRECT SUPERVISION. PROPERTY LINES AND IMPROVEMENTS SHOWN ARE LOCATED CORRECTLY AND THAT NO VISIBLE ENCROACHMENTS EXIST UNLESS OTHERWISE SHOWN. THIS PROPERTY IS NOT LOCATED IN A DESIGNATED FLOOD HAZARD AREA

SOUTH CAROLINA REGISTERED LAND SURVEYOR 4781 JAMES R. FREELAND

RLS JAMES R. FREELAND
NO. 4781

STATE OF SOUTH CAROLINA
GREENVILLE COUNTY

HERITAGE LAKES
LOT 186
PROPERTY OF
PHILIP PAUL DATILLO
MARY GERTRUDE M. DATILLO

FREELAND & ASSOCIATES
Engineers • Land Surveyors
318 WEST STONE AVENUE.
GREENVILLE, S.C.
(803) 271-4924

PLAT BOOK	8P-43
DEED BOOK	
TAX MAP	539.4-1-128
PARTY CHIEF	J.R.F.
DRAWN	K.E.G.
DATE	12-27-83
DWG NO	10274

THE PRINT MACHINE, INC. N3703