MICROFILMED

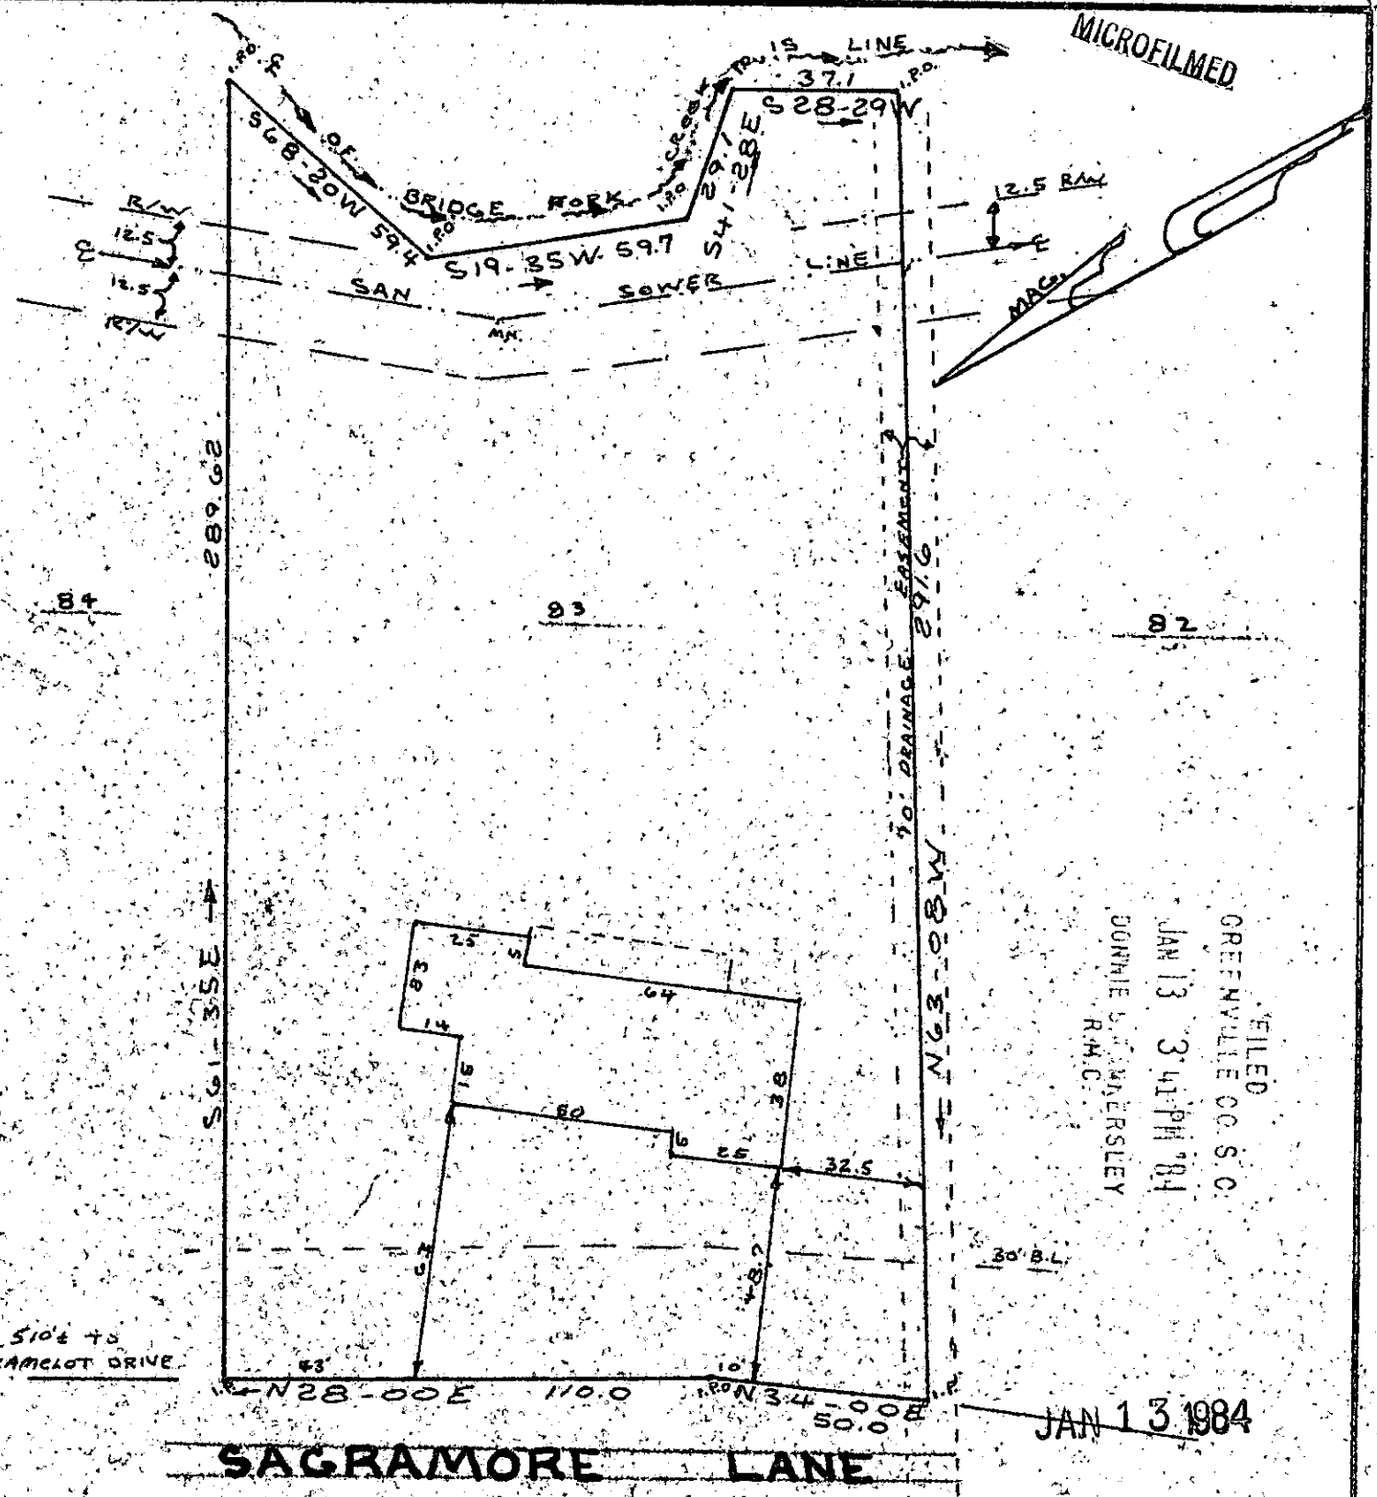

FILED
GREENVILLE CO. S. C.
JAN 13 3 41 PM '84
DONNIE S. TANKERSLEY
R.M.C.

JAN 13 1984

10-G-75 175 21918

PROPERTY OF

ALFRED METTLER

NOELINE METTLER

NEAR MAULDIN

GREENVILLE COUNTY S. C.

WEBB SURVEYING & MAPPING CO.

SCALE 1" = 40' DECEMBER 30, 1983

40 0 40 80

I herery certify that on Dec. 30, 1983 I surveyed lot 83 according to a plat of Holly Tree Plantation section three dated Oct 11, 1978 and recorded in plat book "6H" on page 81 in the R.M.C. Office of Greenville County: and that the property lines, building and walls are as shown hereon, that no wall or buildings encroach or project on adjacent streets or property and no buildings or walls encroach or project on these premises, and that the structures are not within a flood hazard area.

CHARLES F. WEBB REGISTERED 1577 LAND SURVEYOR SOUTH CAROLINA

Charles F. Webb R.L.S.

THIS PLAT FOR RECORDING

3.00CI

2 JA13 84 145

0542-03-01-093.00

BLK. BK. REF