MICROFILMED

PLAT: RAY J. GREENE
BY J.Q. BRUCE 12-18-1958.

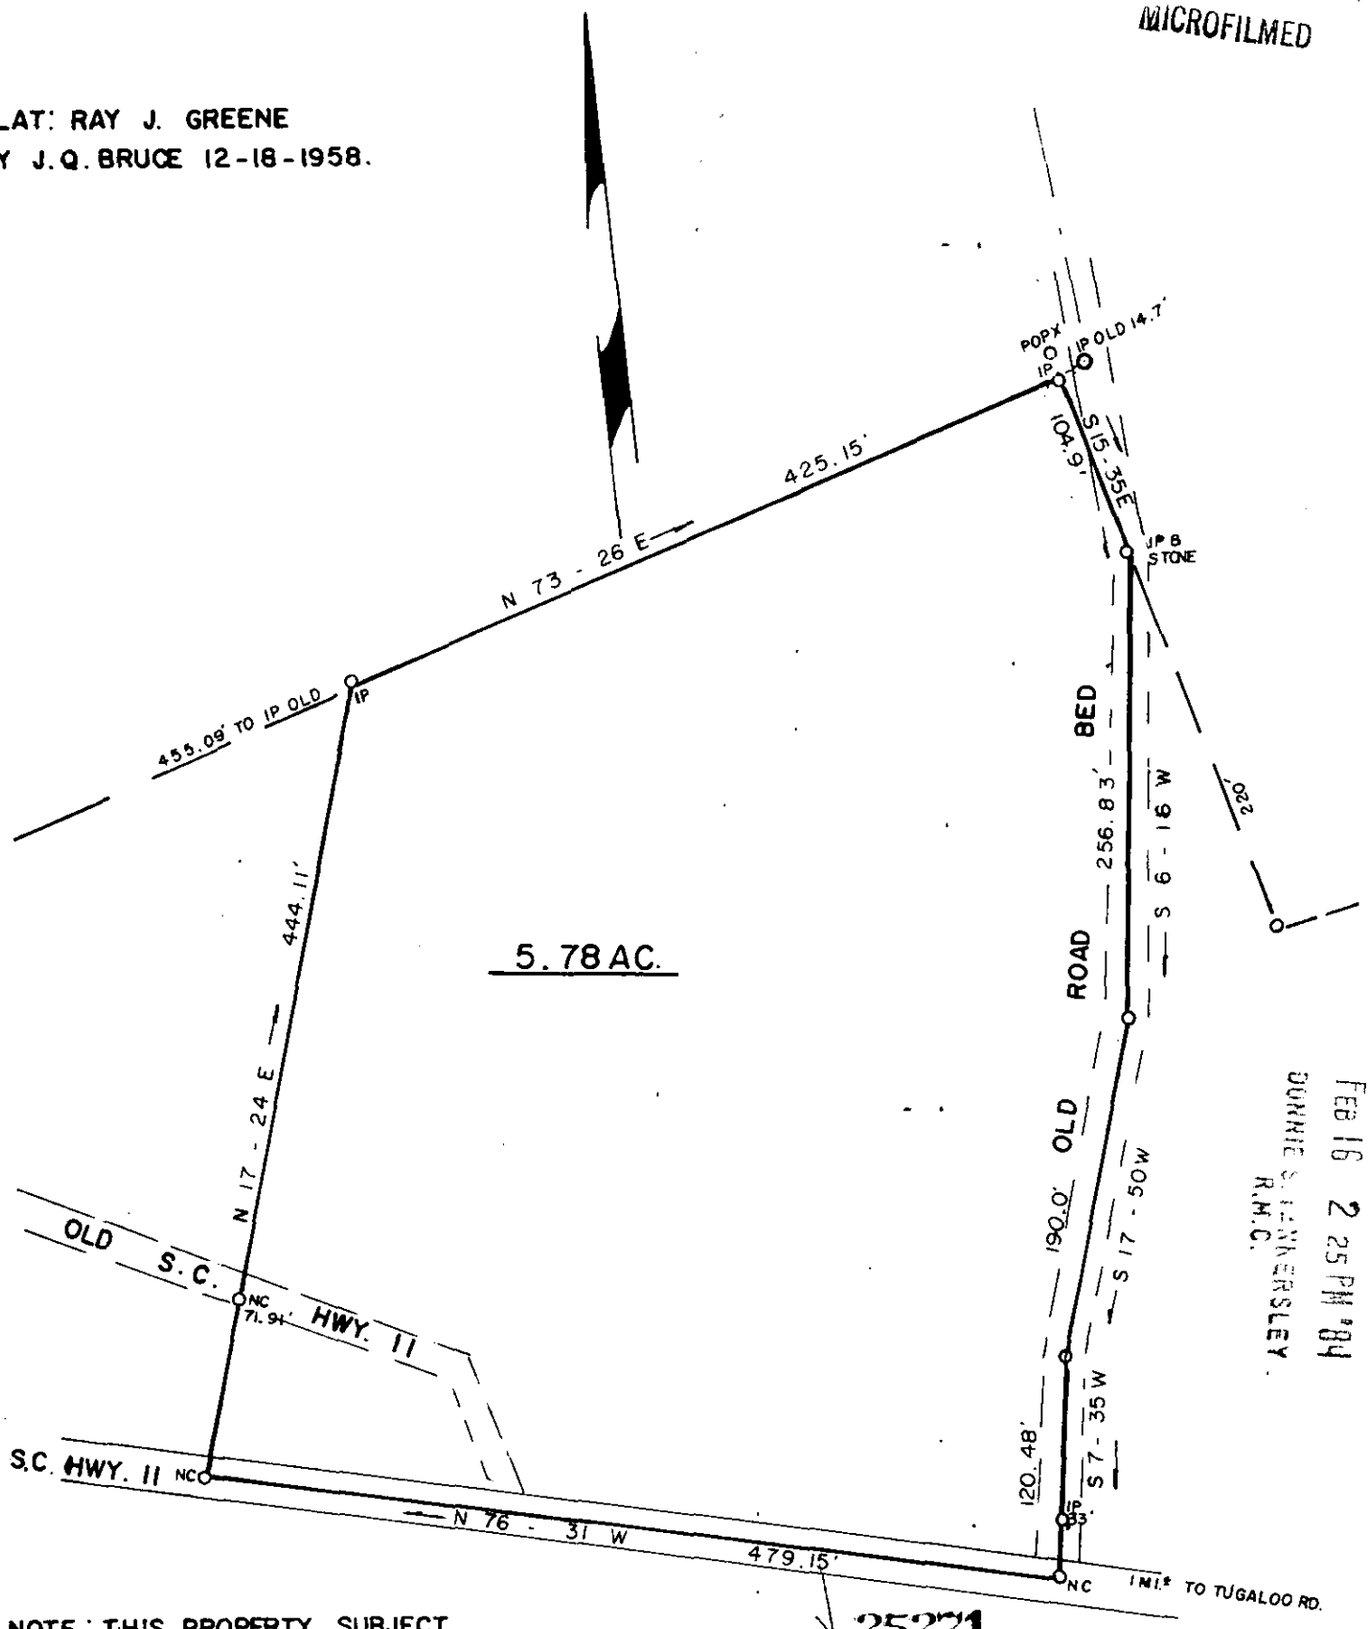

NOTE: THIS PROPERTY SUBJECT TO HWY. R/W.

10-H-64

25271

FEB 16 1984

FEB 16 2 25 PM '84
DONNIE S. TENNERSLEY
R.M.C.
GREENVILLE CO. S.C.

SURVEY FOR: JERRY S. GOSNELL & TERESA G. GOSNELL			SURVEYED BY JAMES V. GREGORY, R.L.S. RT. 3 - BOX 237 CAMPOBELLO, S.C. 29322
LOCATION: NEAR GOWENSVILLE			
COUNTY: GREENVILLE	STATE: S.C.	E/C: 1/6,000	AREA BY DMD-
CO. BLK. MAP REF.:	D/B REF.: 557 p. 149	P/B REF.: p.	
DATE: FEB. 14, 1984	scale 100 0 100 200		REGISTRATION # 6329
			MEMBER S.C. SOCIETY OF REGISTERED LAND SURVEYORS