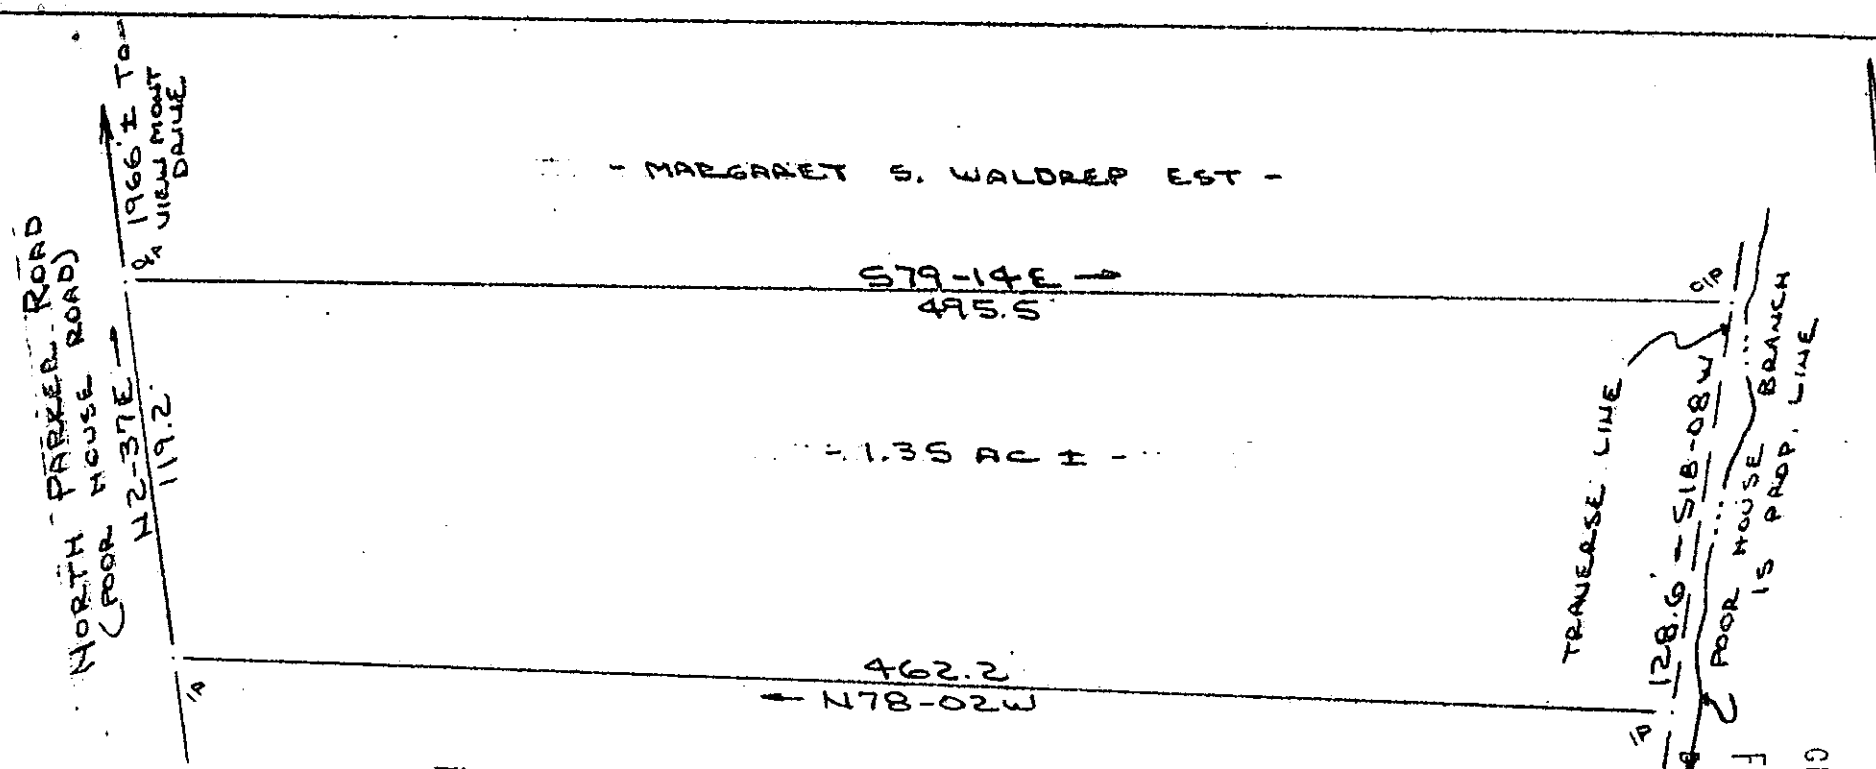

FILED
GREENVILLE CO. S.C.
FEB 24 3 13 PM '84
BONNIE S. TANKERSLEY
R.M.C.

SURVEY FOR
B. ROBERT COKER, JR & CHARLES C. FAYSSOUX
NEAR GREENVILLE, GREENVILLE COUNTY, S.C.
11 NOV 1983

60 30 0 60

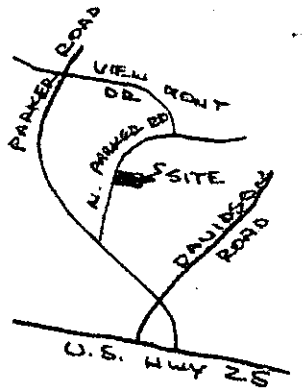

LOCATION MAP
NO SCALE

√10-H-98

26112

Recordable Plat

I Certify That The Ratio Of Precision Of The Field Survey Is 1/5000 As Shown Hereon And That The Area Determined By D.M.D. Method Of Area Calculations.

R. B. Bruce
RLS # 1952

SOUTH CAROLINA REGISTERED LAND SURVEYOR R. B. BRUCE

CAROLINA SURVEYING CO.
112 MANLY ST.
GREENVILLE, S.C.

MICROFILMED

3.00 3 1-A 0 1

455-1-PT16

59/62