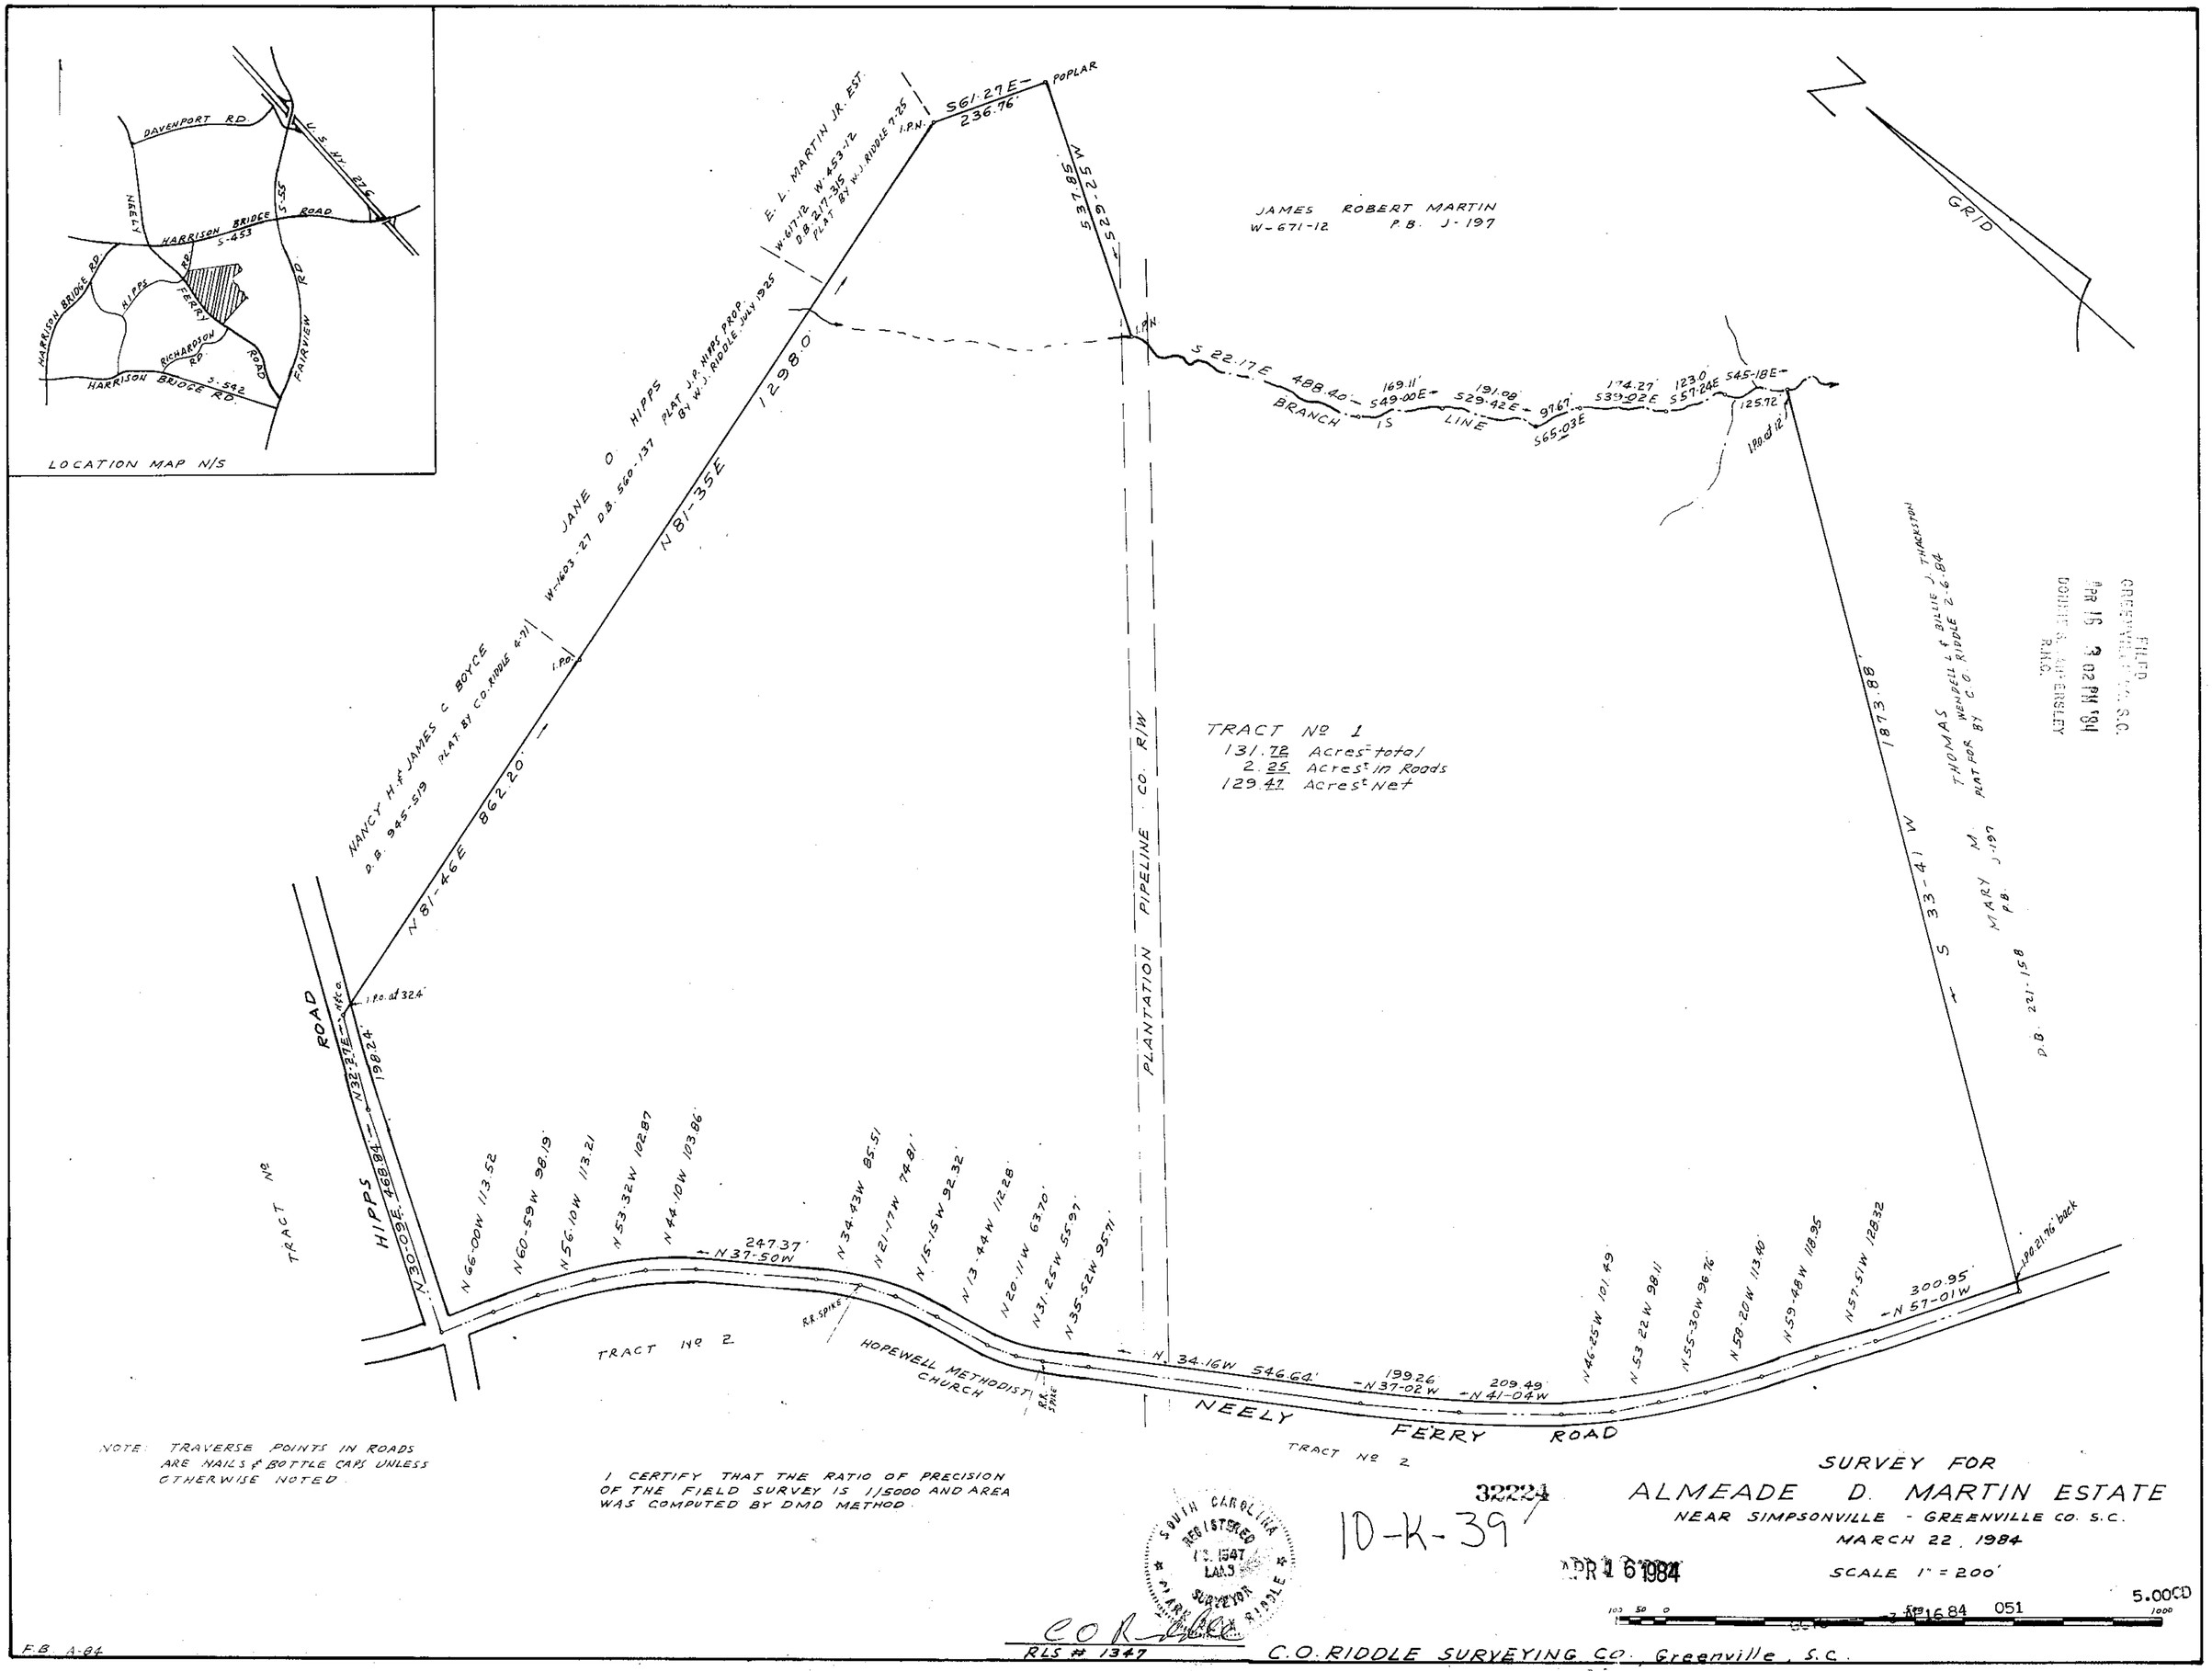

NOTE: TRAVERSE POINTS IN ROADS ARE NAILS & BOTTLE CAPS UNLESS OTHERWISE NOTED.

I CERTIFY THAT THE RATIO OF PRECISION OF THE FIELD SURVEY IS 1/15000 AND AREA WAS COMPUTED BY DMD METHOD.

SOUTH CAROLINA REGISTERED No. 1347 LAND SURVEYOR CLARENCE O. RIDDLE

C.O. Riddle
RLS # 1347

C.O. RIDDLE SURVEYING CO. Greenville, S.C.

32224

10-K-39

APR 16 1984

SURVEY FOR
ALMEADE D. MARTIN ESTATE
NEAR SIMPSONVILLE - GREENVILLE CO. S.C.
MARCH 22, 1984

SCALE 1" = 200'

5.00CD

FILED
GREENVILLE, S.C.
APR 16 3 02 PM '84
COUNTY R.M.C.
R.M.C.

F.B. A-84

MICROFILMED