AF 23051B

Reference : Plat Book 6C, Page 80
Plat Book RR, Page 89

FILED
GREENVILLE CO. S.C.
MAY 30 4 15 PM '84
DONNIE S. TANKERSLEY
R.M.C.

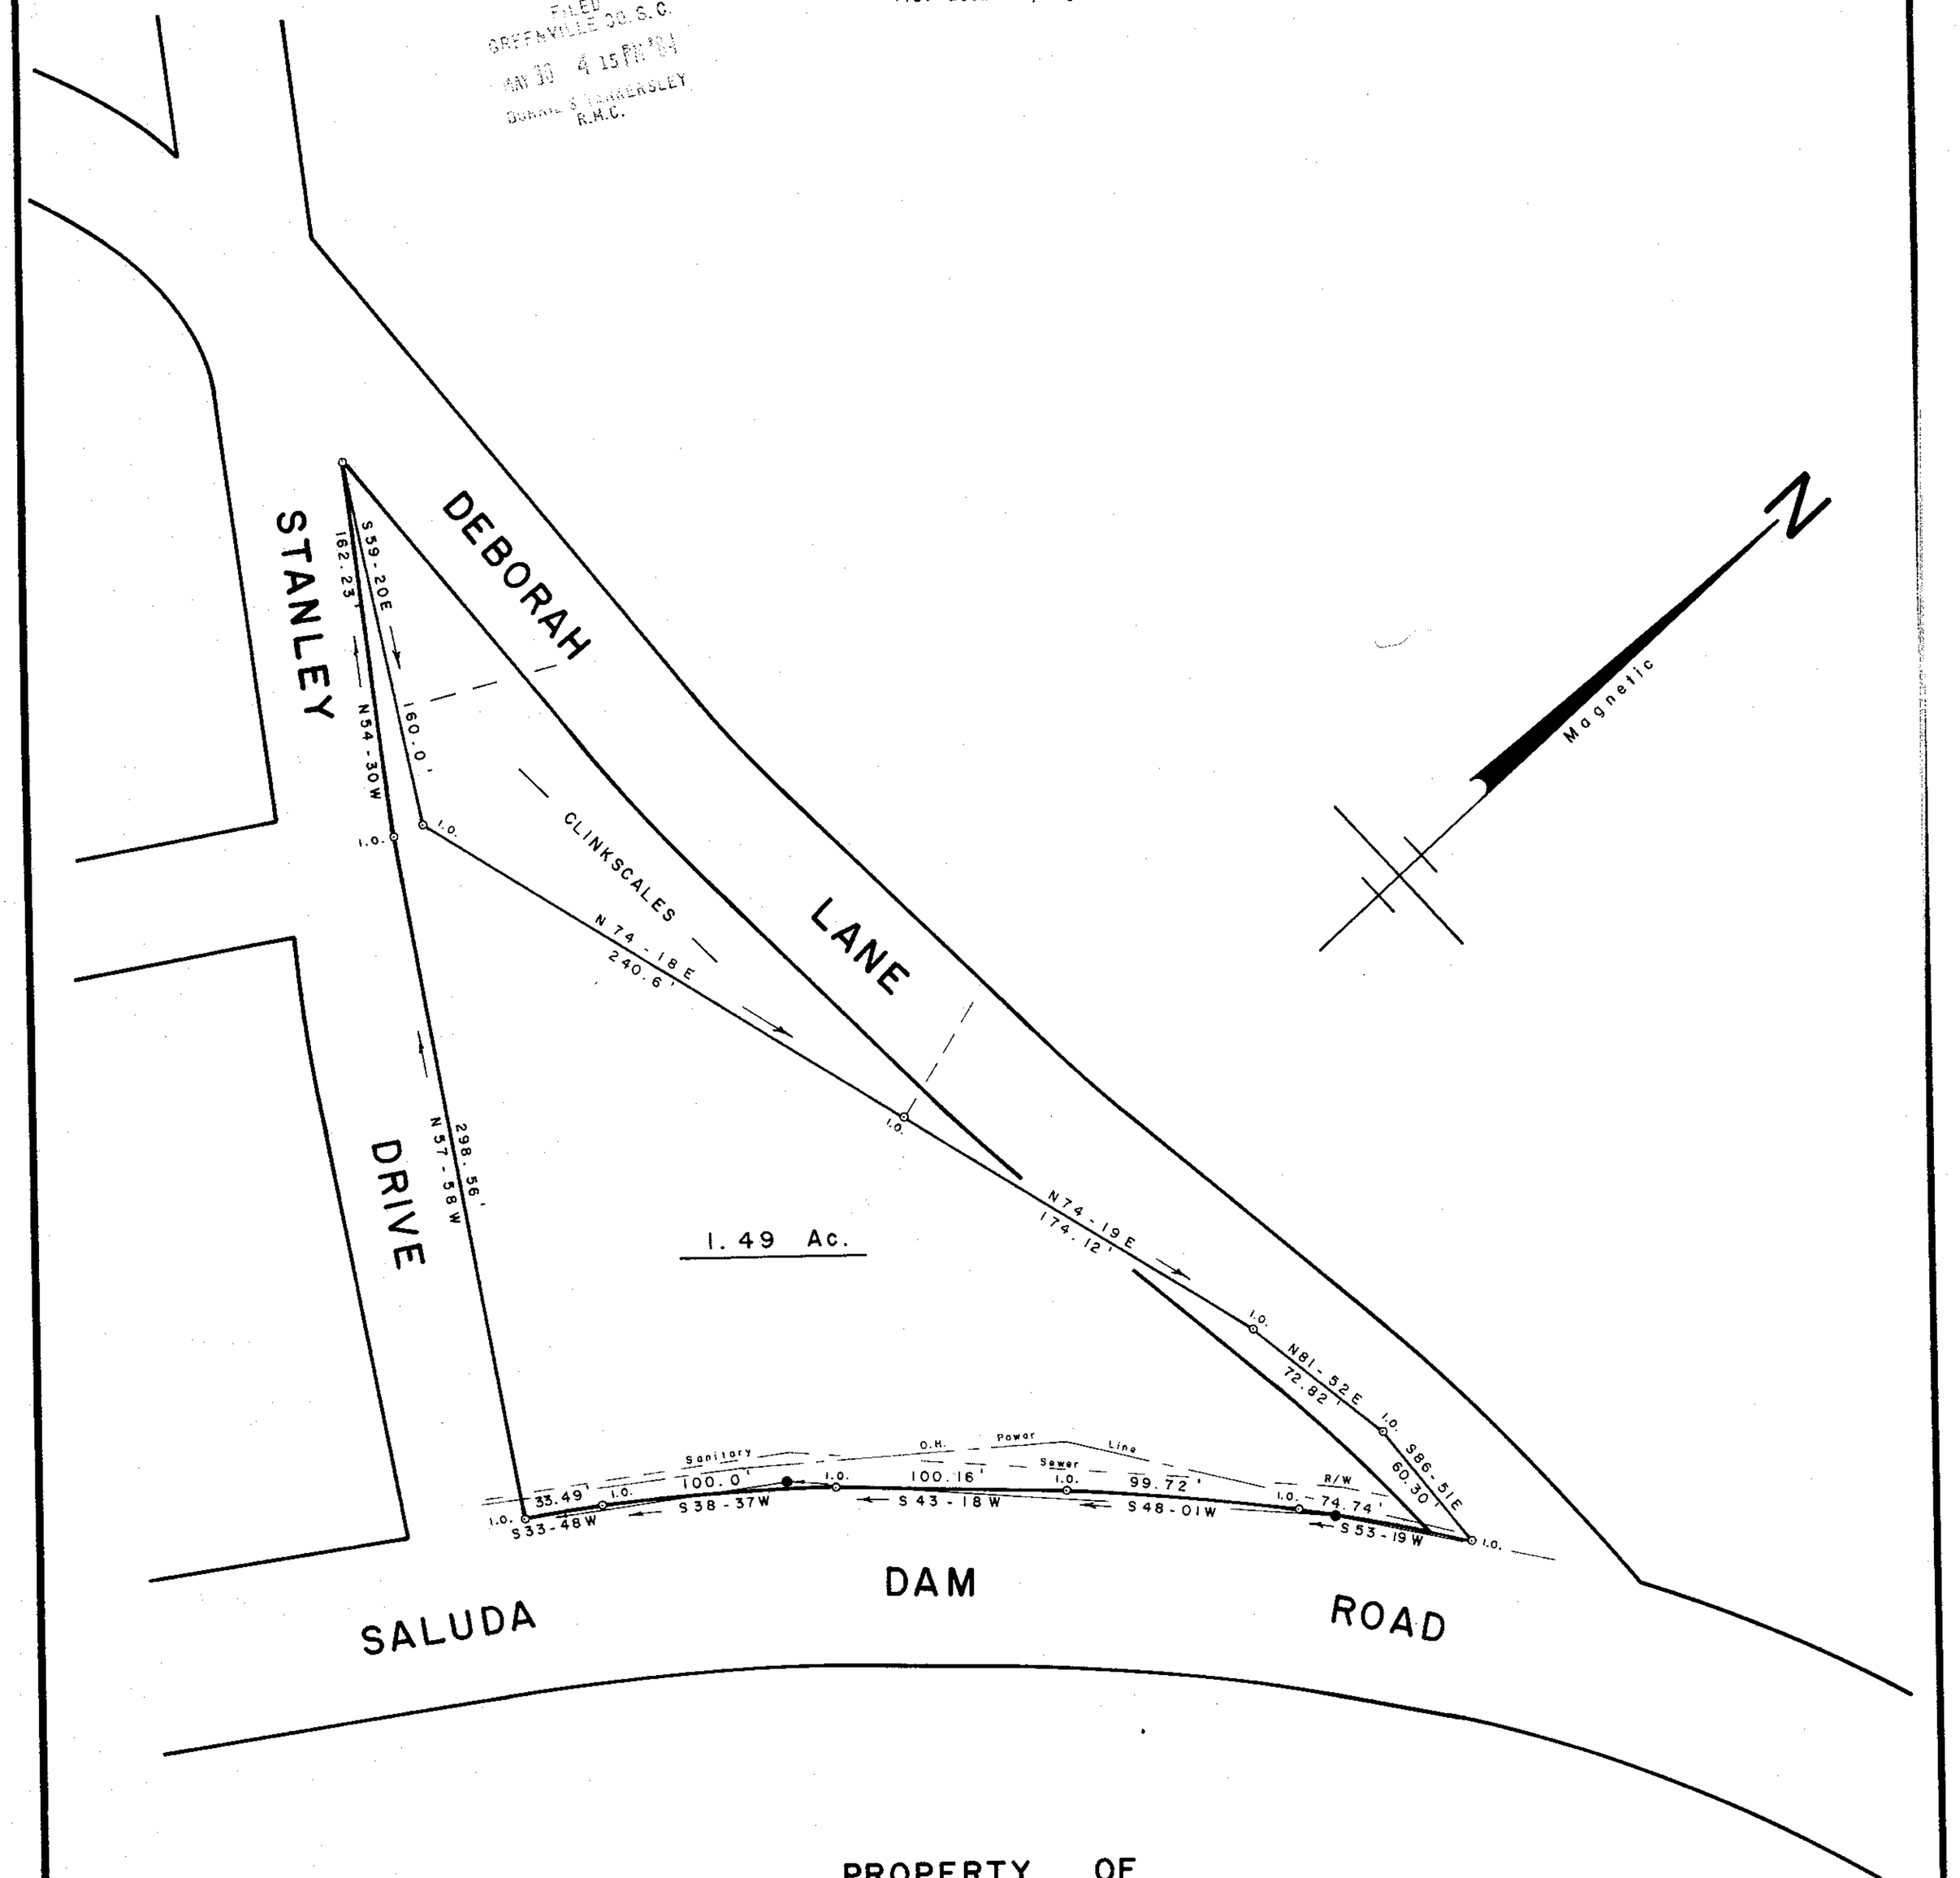

PROPERTY OF

THREE S ENTERPRISES

NEAR SALUDA DAM GREENVILLE CO.

SOUTH CAROLINA

MAY 28, 1984

10 K-81

MAY 30 1984

37739

W. R. WILLIAMS, JR.
ENGR./SURVEYOR, Inc.
P.E. & L.S. No. 3979
15 S. MAIN STREET
TRAVELERS REST, S.C.
29690

B2.5-1-1,2,3

SCALE: 1" = 50'

50 25 0 50 100 150

F.B. 73

I hereby certify that the ratio of precision of the field survey is 1/5000 as shown hereon and the area was determined by D.M.D. method of area calculation.

W. R. Williams Jr. P.E. & L.S. No. 3979

5.0001