MICROFILMED

AMERICAN SERVICE CORP.

FILED
GREENVILLE CO. S.C.
MAR 23 11 36 AM '84
DONNIE S. TANKERSLEY
R.M.C.

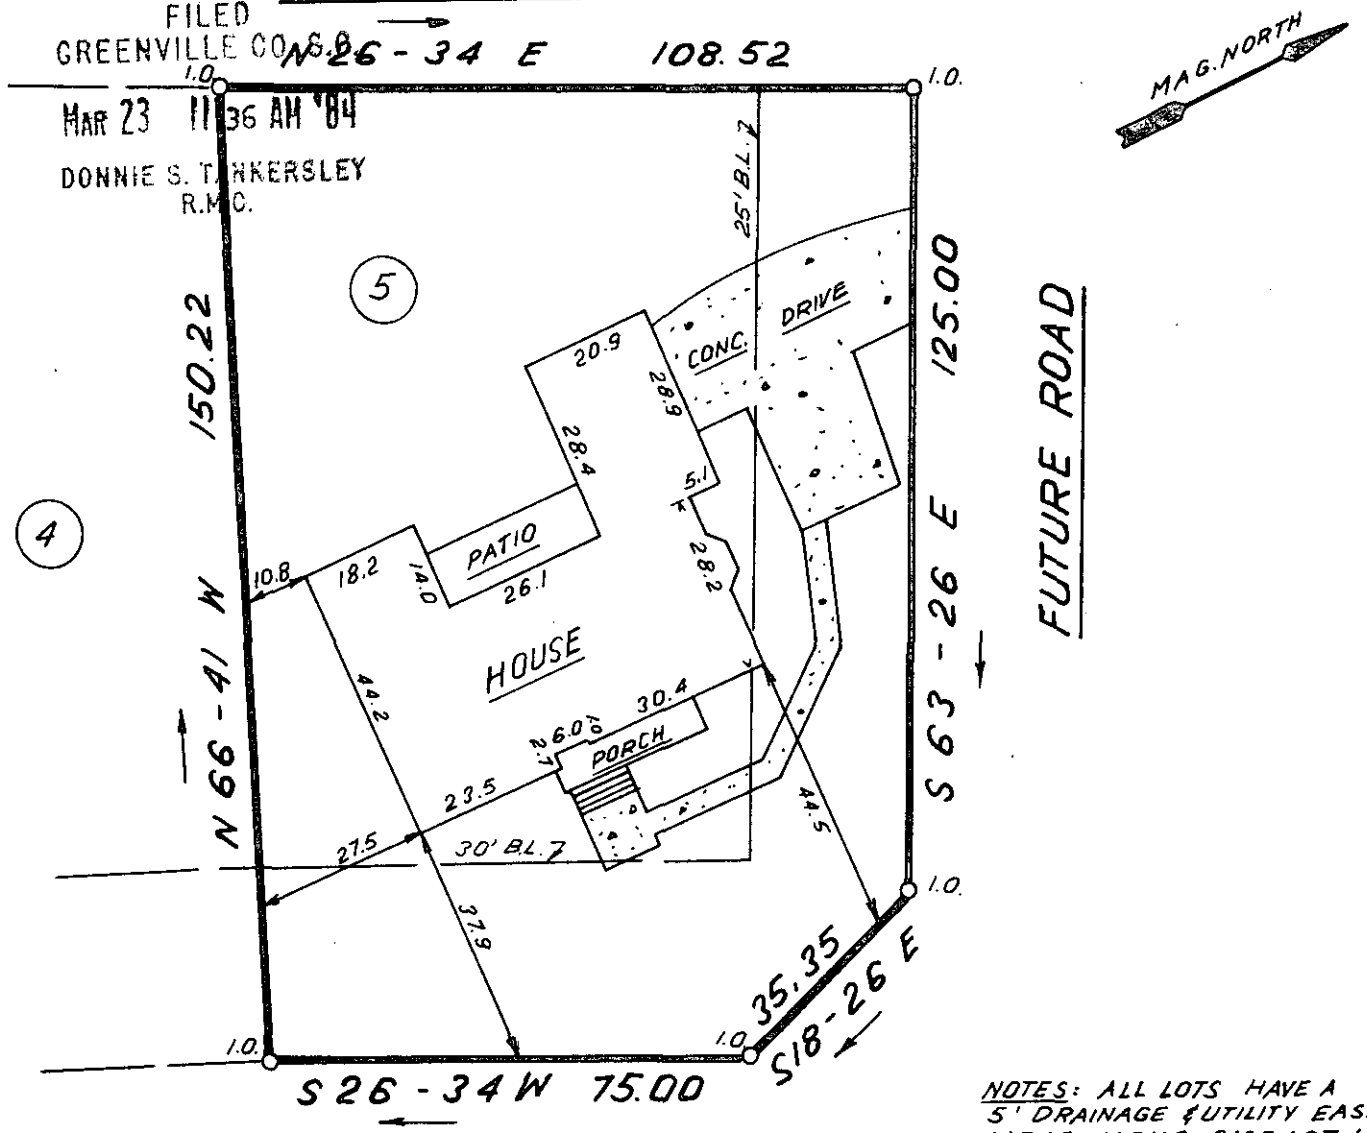

NOTES: ALL LOTS HAVE A 5' DRAINAGE & UTILITY EASEMENT ALONG SIDE LOT LINES & A 10' EASEMENT ALONG REAR LOT LINES UNLESS NOTED OTHERWISE ON PLAT.

30 0 30 60
SCALE: 1" = 30' FEET

10-L-4

29329
MAR 23 1984

THIS IS TO CERTIFY THAT THE PROPERTY SHOWN ON THIS PLAT WAS SURVEYED UNDER MY DIRECT SUPERVISION. PROPERTY LINES AND IMPROVEMENTS SHOWN ARE LOCATED CORRECTLY AND THAT NO VISIBLE ENCROACHMENTS EXIST UNLESS OTHERWISE SHOWN. THIS PROPERTY IS NOT LOCATED IN A DESIGNATED FLOOD HAZARD AREA.

SOUTH CAROLINA REGISTERED LAND SURVEYOR 8809 W.B. HUNTLEY III

RLS: W.B. HUNTLEY III
NO: 8809

STATE OF SOUTH CAROLINA
GREENVILLE COUNTY

SILVERLEAF
SEC. 1A; LOT 5
PROPERTY OF
RICK E. WATKINS

FREELAND & ASSOCIATES
Engineers • Land Surveyors
318 WEST STONE AVENUE.
GREENVILLE, S.C.
(803) 271-4924

PLAT BOOK	9 F - 61
DEED BOOK	1132 - 187
TAX MAP	538.19 - 1 - 5
PARTY CHIEF	J.E.C.
DRAWN	B. R.
DATE	3 - 20 - 84
DWG. NO.	10744

THE PRINT MACHINE, INC. N37703