MICROFILMED

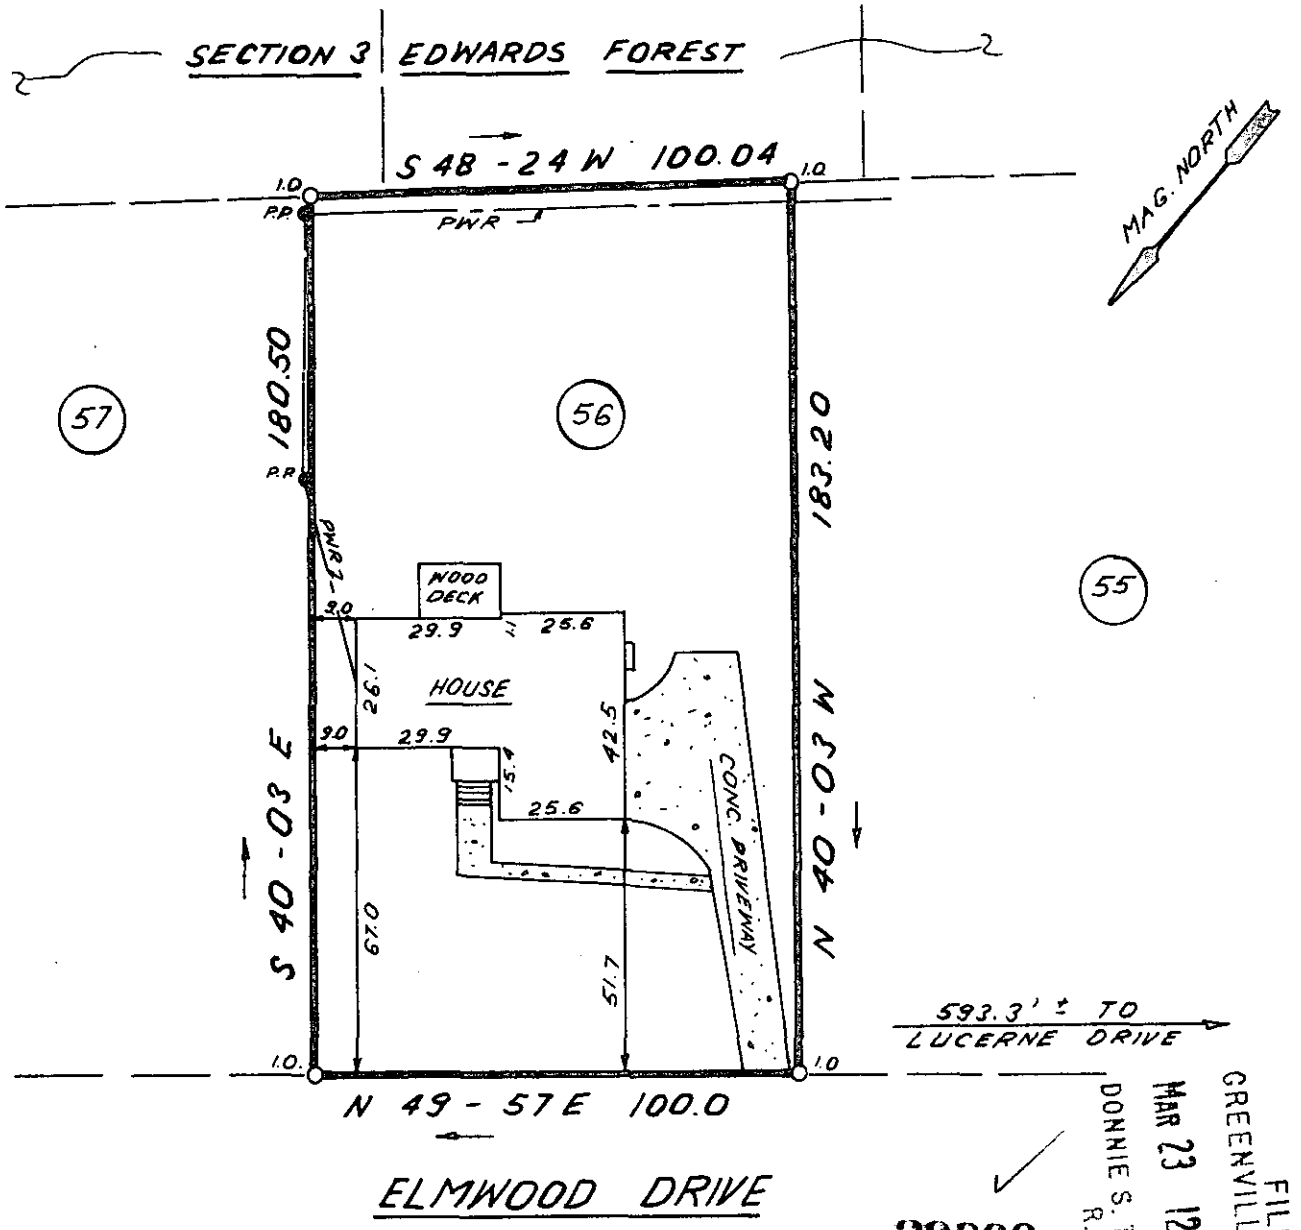

29330

FILED
GREENVILLE CO. S.C.
MAR 23 12 21 PM '84
DONNIE S. TANKERSLEY
R.M.C.

40 0 40 80
SCALE: 1" = 40' FEET

10-L-5

THIS IS TO CERTIFY THAT THE PROPERTY SHOWN ON THIS PLAT WAS SURVEYED UNDER MY DIRECT SUPERVISION. PROPERTY LINES AND IMPROVEMENTS SHOWN ARE LOCATED CORRECTLY AND THAT NO VISIBLE ENCROACHMENTS EXIST UNLESS OTHERWISE SHOWN. THIS PROPERTY IS NOT LOCATED IN A DESIGNATED FLOOD HAZARD AREA.

SOUTH CAROLINA REGISTERED LAND SURVEYOR 8809

W. B. Wimberley III

RLS: W. B. WIMBERLEY III.
NO: 8809

STATE OF SOUTH CAROLINA
GREENVILLE COUNTY

EDWARDS FOREST
SEC. 4; LOT 56
PROPERTY OF
DONALD G. SCHELL
JEANNE F. SCHELL

FREELAND & ASSOCIATES
Engineers • Land Surveyors
318 WEST STONE AVENUE.
GREENVILLE, S.C.
(803) 271-4924

PLAT BOOK	JJJ - 82
DEED BOOK	1204 - 354
TAX MAP	T 29.2 -1- 192
PARTY CHIEF	B.G.
DRAWN	B.R.
DATE	3 - 20 - 84
DWG. NO.	10738

3.00CD

MAR 23 84 054
173.A

THE PRINT MACHINE, INC. N37703