NB.R100 PG 24-25
N.B.227 Pg 29

MICROFILMED

FILED
GREENVILLE CO. S.C.
MAR 26 11 51 AM '84
DONNIE S. TANKERSLEY
R.M.C.

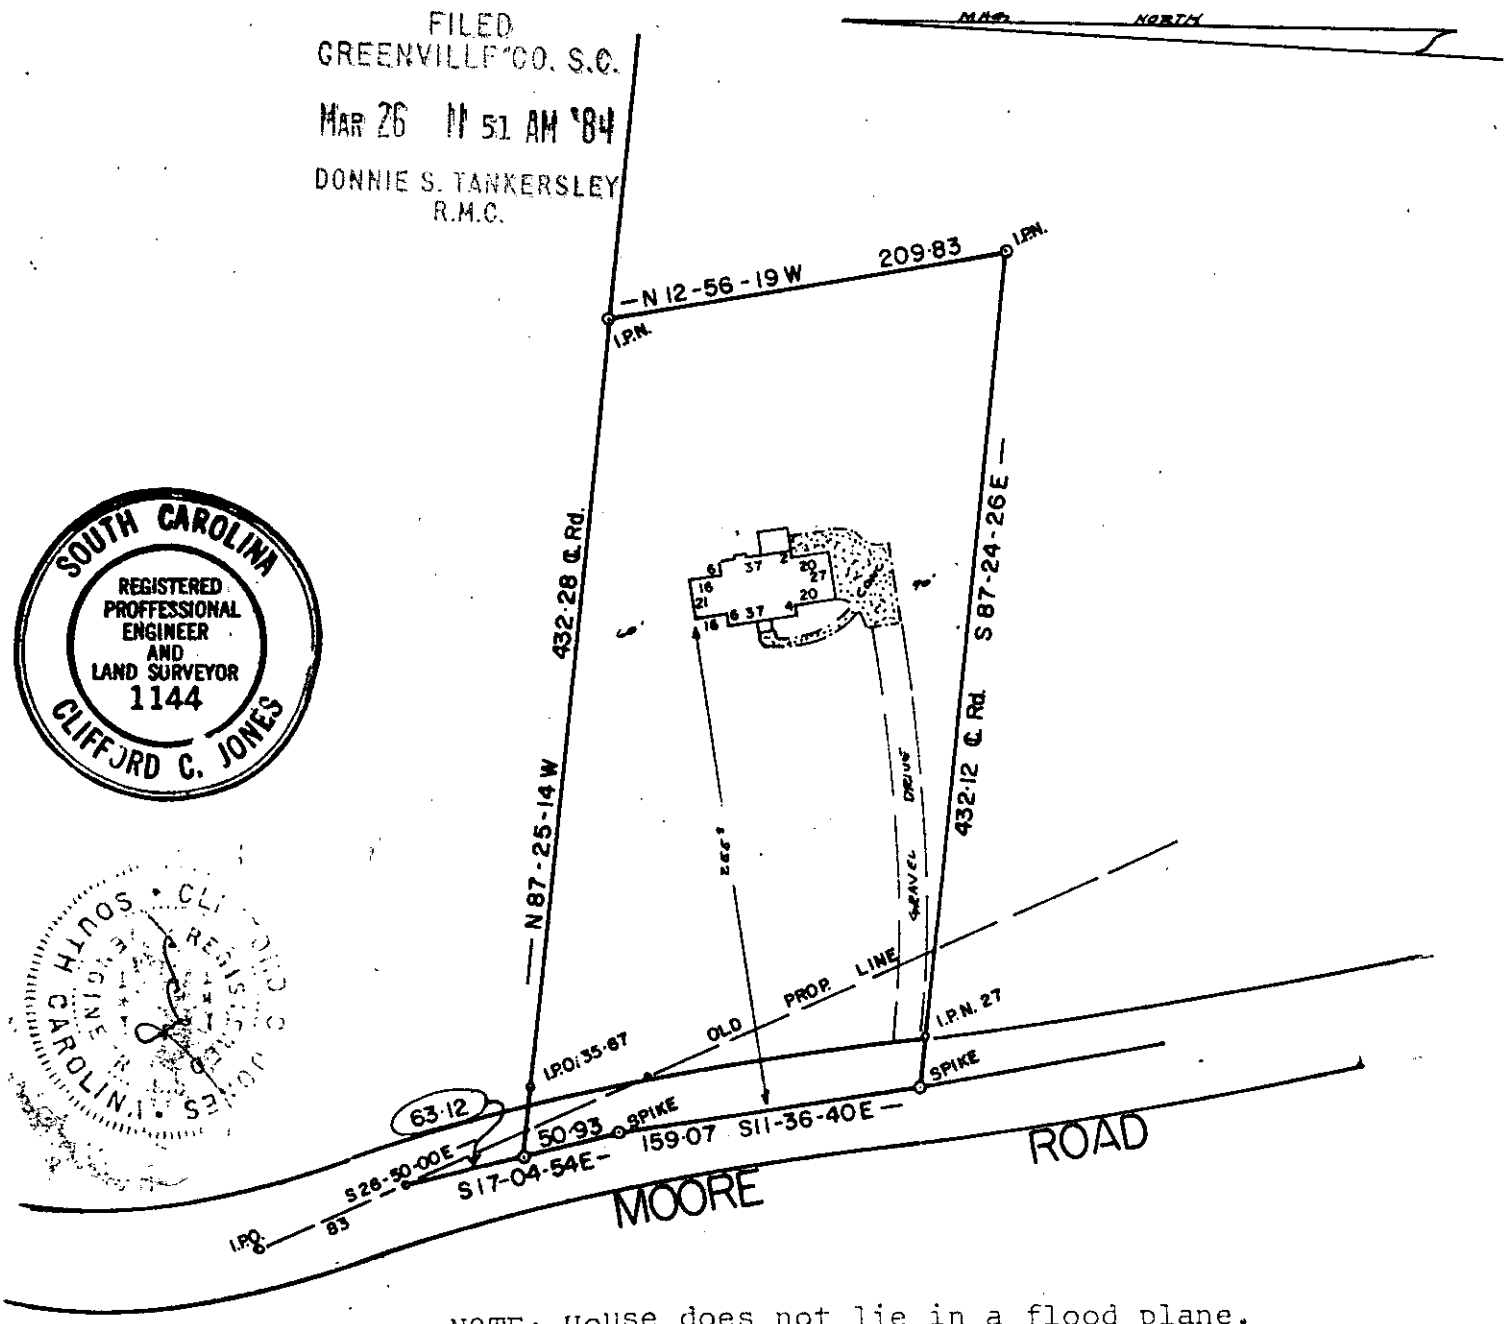

NOTE: House does not lie in a flood plane.

10-L-12 29627

This is to certify that on the 12 day of MAR 1984, I surveyed the property shown on this plat, being 2.0 AC TR. OUT OF T.W. GRAHAM PROP., recorded in Plat Book of the R.M.C. Office for Greenville County, S. C., and that the property lines, walks and buildings are as shown hereon; that the buildings located on said lot do not encroach or project on adjacent streets or property; and that no adjacent buildings or walls encroach or project on said premises, and that no utility lines cross this property.

Reg. Engineer No. 1144 S.C.

PROPERTY OF
EARL M. CHANDLER
DEBORAH K. REDMON
GREENVILLE COUNTY, S. C.

MAR. - 12 - 1984

SCALE 1" = 100'
0 50 100 300

2 MR26 84 131 3.00CI

Jones Engineering Service 1006 East Perry Rd. Greenville, S. C. 29609