MICROFILMED

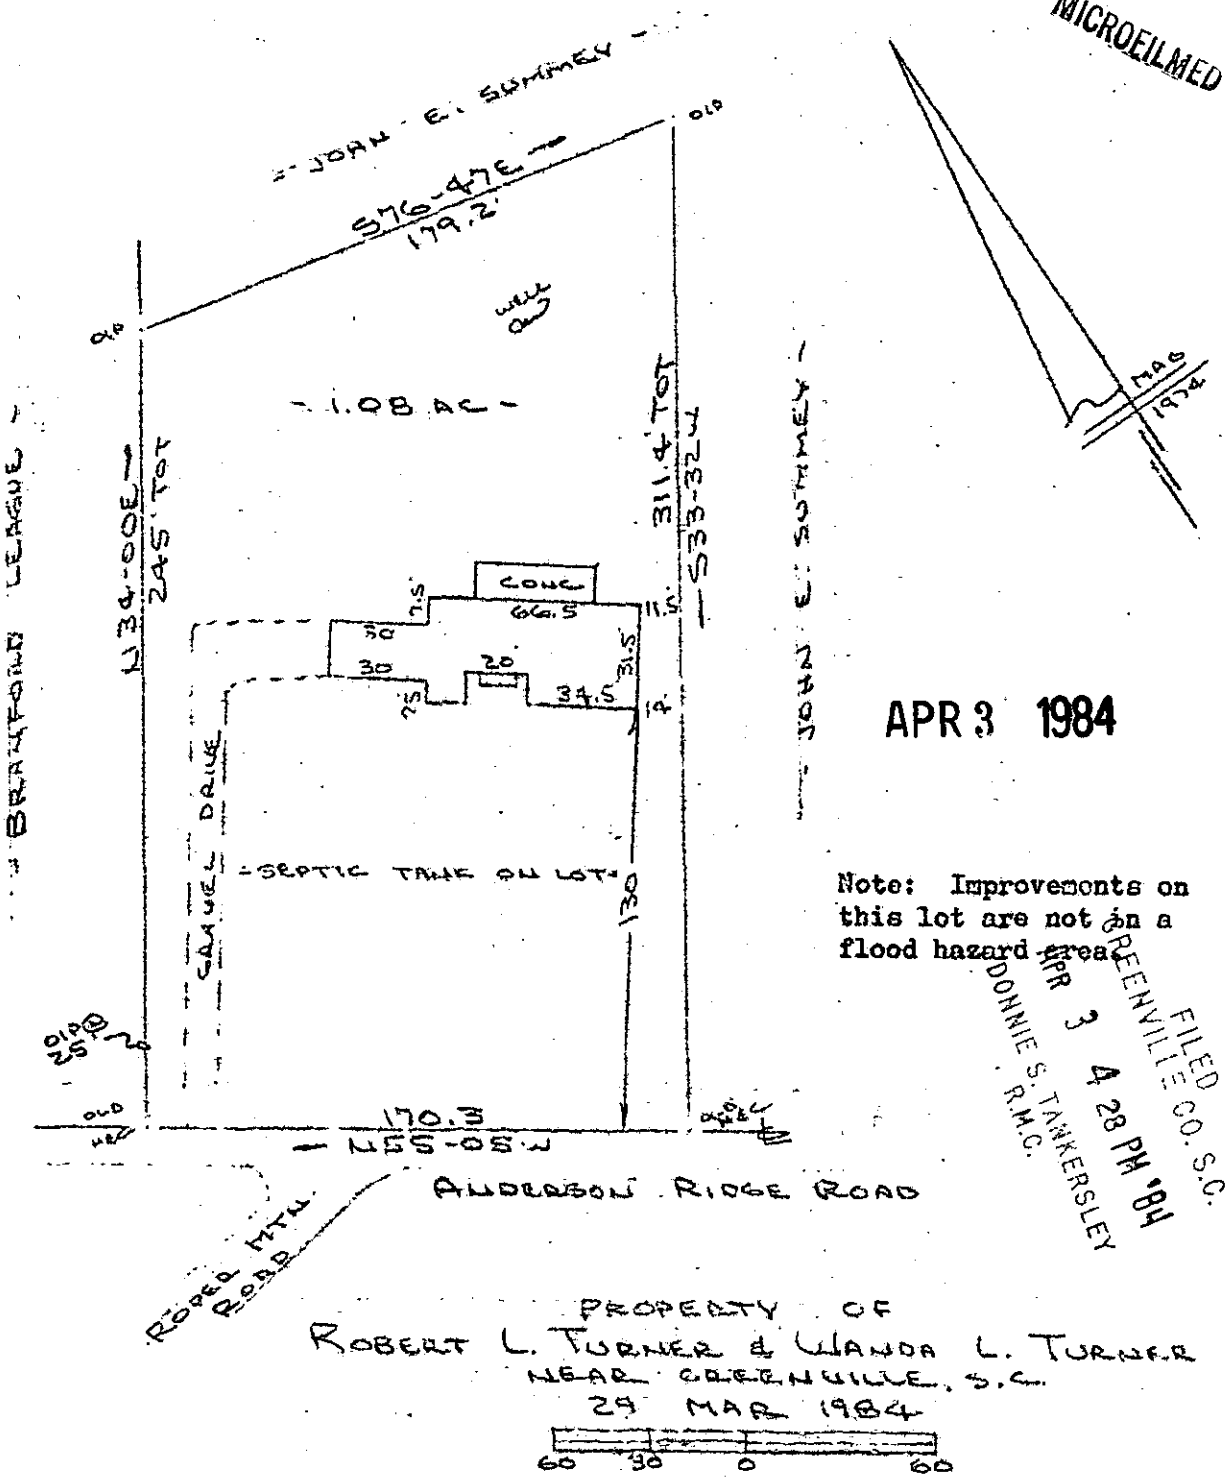

APR 3 1984

Note: Improvements on this lot are not in a flood hazard area.

FILED
GREENVILLE CO. S.C.
APR 3 4 28 PM '84
DONNIE S. TANKERSLEY
R.M.C.

PROPERTY OF
ROBERT L. TURNER & WANDA L. TURNER
NEAR GREENVILLE, S.C.
29 MAR 1984

60 30 0 60

This is to certify that on the 29th day of March, 1984, I surveyed the property shown on this plat, being known as 1.08 acres on plat of PROPERTY OF JAMES A. & ROBBIE C. SUMMEY and recorded in the RMC Office Greenville County, S. C., in Plat Book " 5 - I " at Page 136; and that the property lines, walls and buildings are as shown hereon, and that the walls and buildings located on said lot do not encroach or project on adjacent street or property, and that no adjacent walls or buildings encroach or project on said premises, and no power lines cross this property except as shown hereon.

30853

10L-54

R. B. Bruce

R. B. Bruce, RLS #1052

CAROLINA SURVEYING CO.
112 Manly St.
Greenville, S.C.

Recordable Plat
APR 3 84 888 3.00CI

263/63