5

MICROFILMED

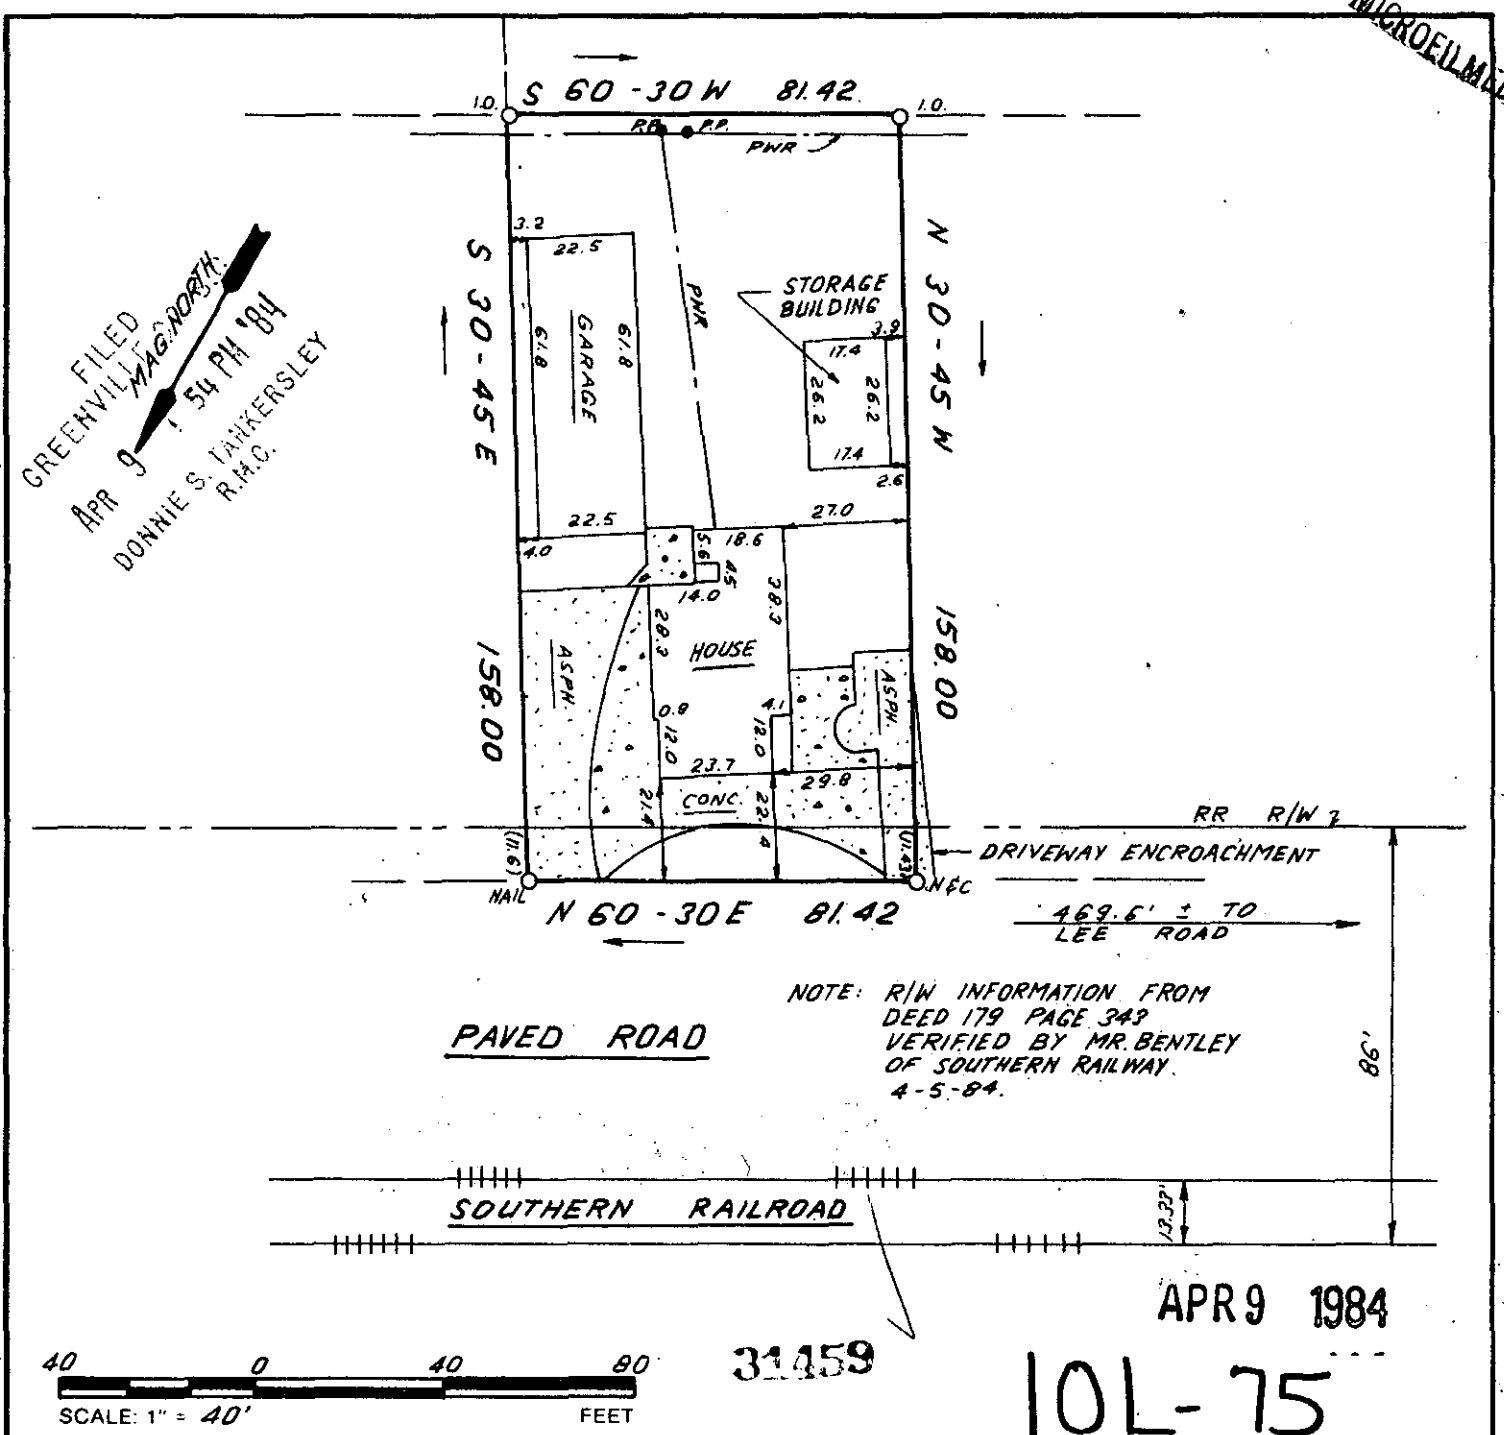

FILED
GREENVILLE
APR 9 1 54 PM '84
DONNIE S. TANKERSLEY
R.M.C.

MAG. NORTH

NOTE: R/W INFORMATION FROM DEED 179 PAGE 343 VERIFIED BY MR. BENTLEY OF SOUTHERN RAILWAY. 4-5-84.

APR 9 1984

31459

10L-75

THIS IS TO CERTIFY THAT THE PROPERTY SHOWN ON THIS PLAT WAS SURVEYED UNDER MY DIRECT SUPERVISION. PROPERTY LINES AND IMPROVEMENTS SHOWN ARE LOCATED CORRECTLY AND THAT NO VISIBLE ENCROACHMENTS EXIST UNLESS OTHERWISE SHOWN. THIS PROPERTY IS NOT LOCATED IN A DESIGNATED FLOOD HAZARD AREA.

SOUTH CAROLINA REGISTERED LAND SURVEYOR 4781 JAMES R. FREELAND

STATE OF SOUTH CAROLINA
GREENVILLE COUNTY

SURVEY FOR
DAVID K. FORTNER
M. LORETTA FORTNER

FREELAND & ASSOCIATES
Engineers • Land Surveyors
318 WEST STONE AVENUE.
GREENVILLE, S.C.
(803) 271-4924

PLAT BOOK	
DEED BOOK	
TAX MAP	
PARTY CHIEF	W. B. H. III
DRAWN	B. R
DATE	4-5-84
DWG. NO.	10840

RLS: JAMES R. FREELAND
NO: 4781

GCTO -----3 AP09 84 042 3.00CD

THE PRINT MACHINE, INC. N37703