MICROFILMED

FILED
GREENVILLE CO. S. C.
APR 24 10 21 AM '84
DONNIE S. TANKERSLEY
R.M.C.

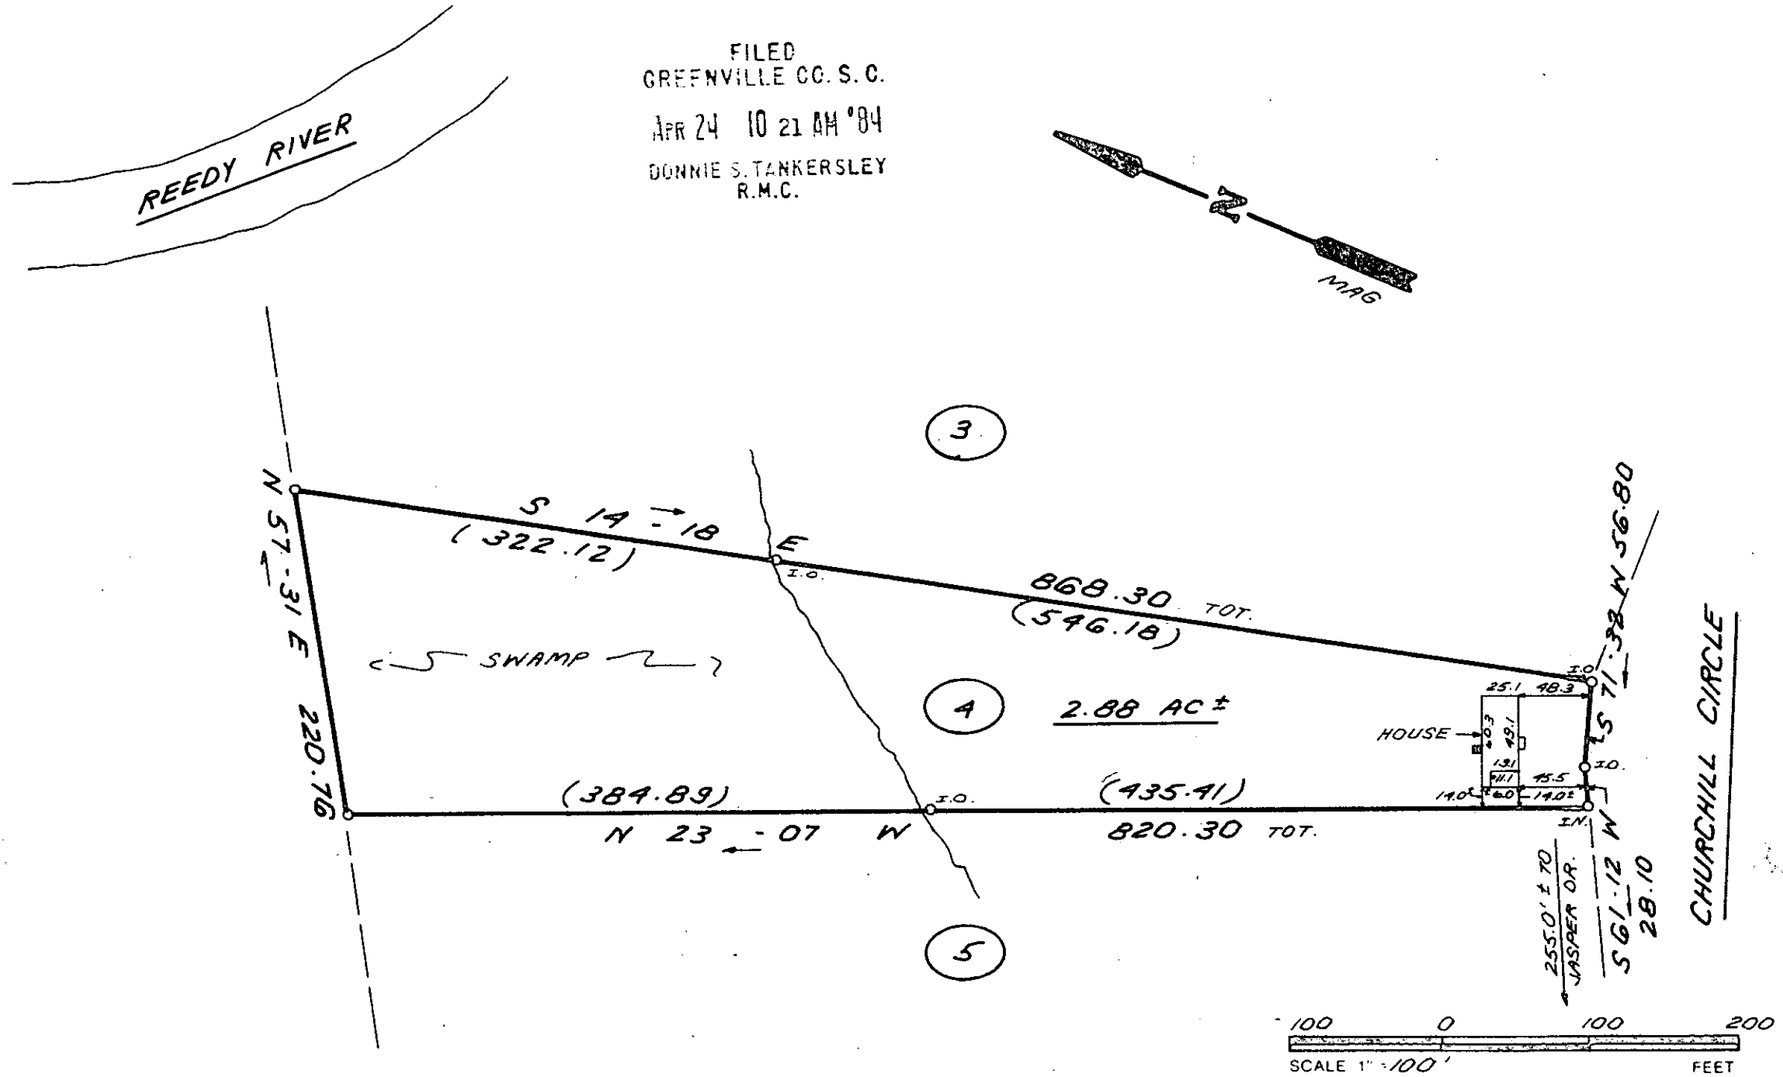

THIS IS TO CERTIFY THAT THE PROPERTY SHOWN ON THIS PLAT WAS SURVEYED UNDER MY DIRECT SUPERVISION. PROPERTY LINES AND IMPROVEMENTS SHOWN ARE LOCATED CORRECTLY AND THAT NO VISIBLE ENCROACHMENTS EXIST UNLESS OTHERWISE SHOWN. THIS *HOUSE* IS NOT LOCATED IN A DESIGNATED FLOOD HAZARD AREA.

APR 24 1984 33262

10N-22

SOUTH CAROLINA REGISTERED LAND SURVEYOR NO. 4781 JAMES RALPH FREELAND

RLS: JAMES R. FREELAND
NO: 4781

STATE OF SOUTH CAROLINA
GREENVILLE COUNTY

CLYDE DORR PROPERTY
LOT 4
PROPERTY OF
JOE F. VELA
JANICE E. VELA

APR 24 84

FREELAND & ASSOCIATES
Engineers • Land Surveyors
318 WEST STONE AVENUE.
GREENVILLE, S.C.
(803) 271-4924

PLAT BOOK	SS @ 107
DEED BOOK	1078 @ 315
TAX MAP	392-1-18
PARTY CHIEF	J.C.
DRAWN	R.E.G.
DATE	4/19/84
DWG. NO.	10,927

THE PRINT MACHINE, INC. N41289