MICROFILMED

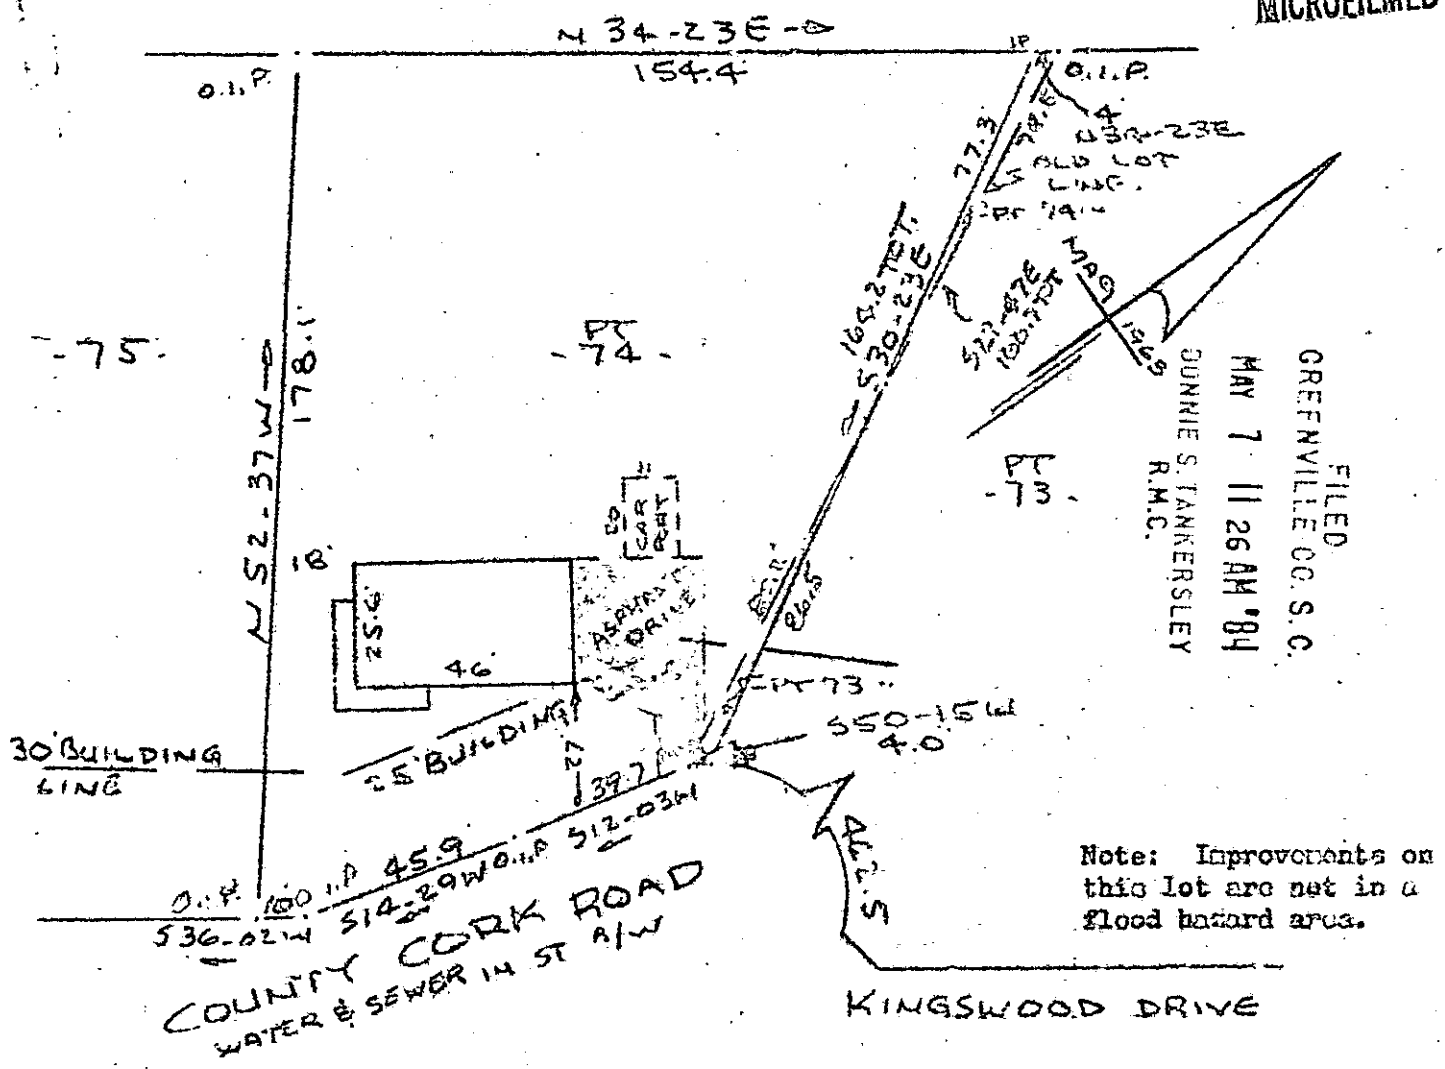

Note: Improvements on this lot are not in a flood hazard area.

PROPERTY OF
ARTHELIA WARNER
NEAR GREENVILLE, S.C.
SCALE 1" = 40 24 APRIL 1984

40 20 0 40 80

This is to certify that on the 24th day of April, 1984, I surveyed the property shown on this plat, being known as part of lot 74 & pt. lot 73 as plat of REVISION OF SHAMROCK ACRES and recorded in the RMC Office Greenville County, S. C., in Plat Book " RR " at Page 133; and that the property lines, walls and buildings are as shown hereon, and that the walls and buildings located on said lot do not encroach or project on adjacent street or property, and that no adjacent walls or buildings encroach or project on said premises, and no power lines cross this property except as shown hereon. Also known as PROPERTY OF ARTHELIA WARNER and recorded in Plat Book at Page .

R. B. Bruce
R. B. Bruce, RLS #1952

34800
MAY 7 1984

10-P-14

Recordable Plat

CAROLINA SURVEYING CO.
112 Manly St.
Greenville, S. C.