MICROFILMED

FILED
GREENVILLE CO. S.C.
MAY 22 4 23 PM '84
DONNIE S. TANKERSLEY
R.M.C.

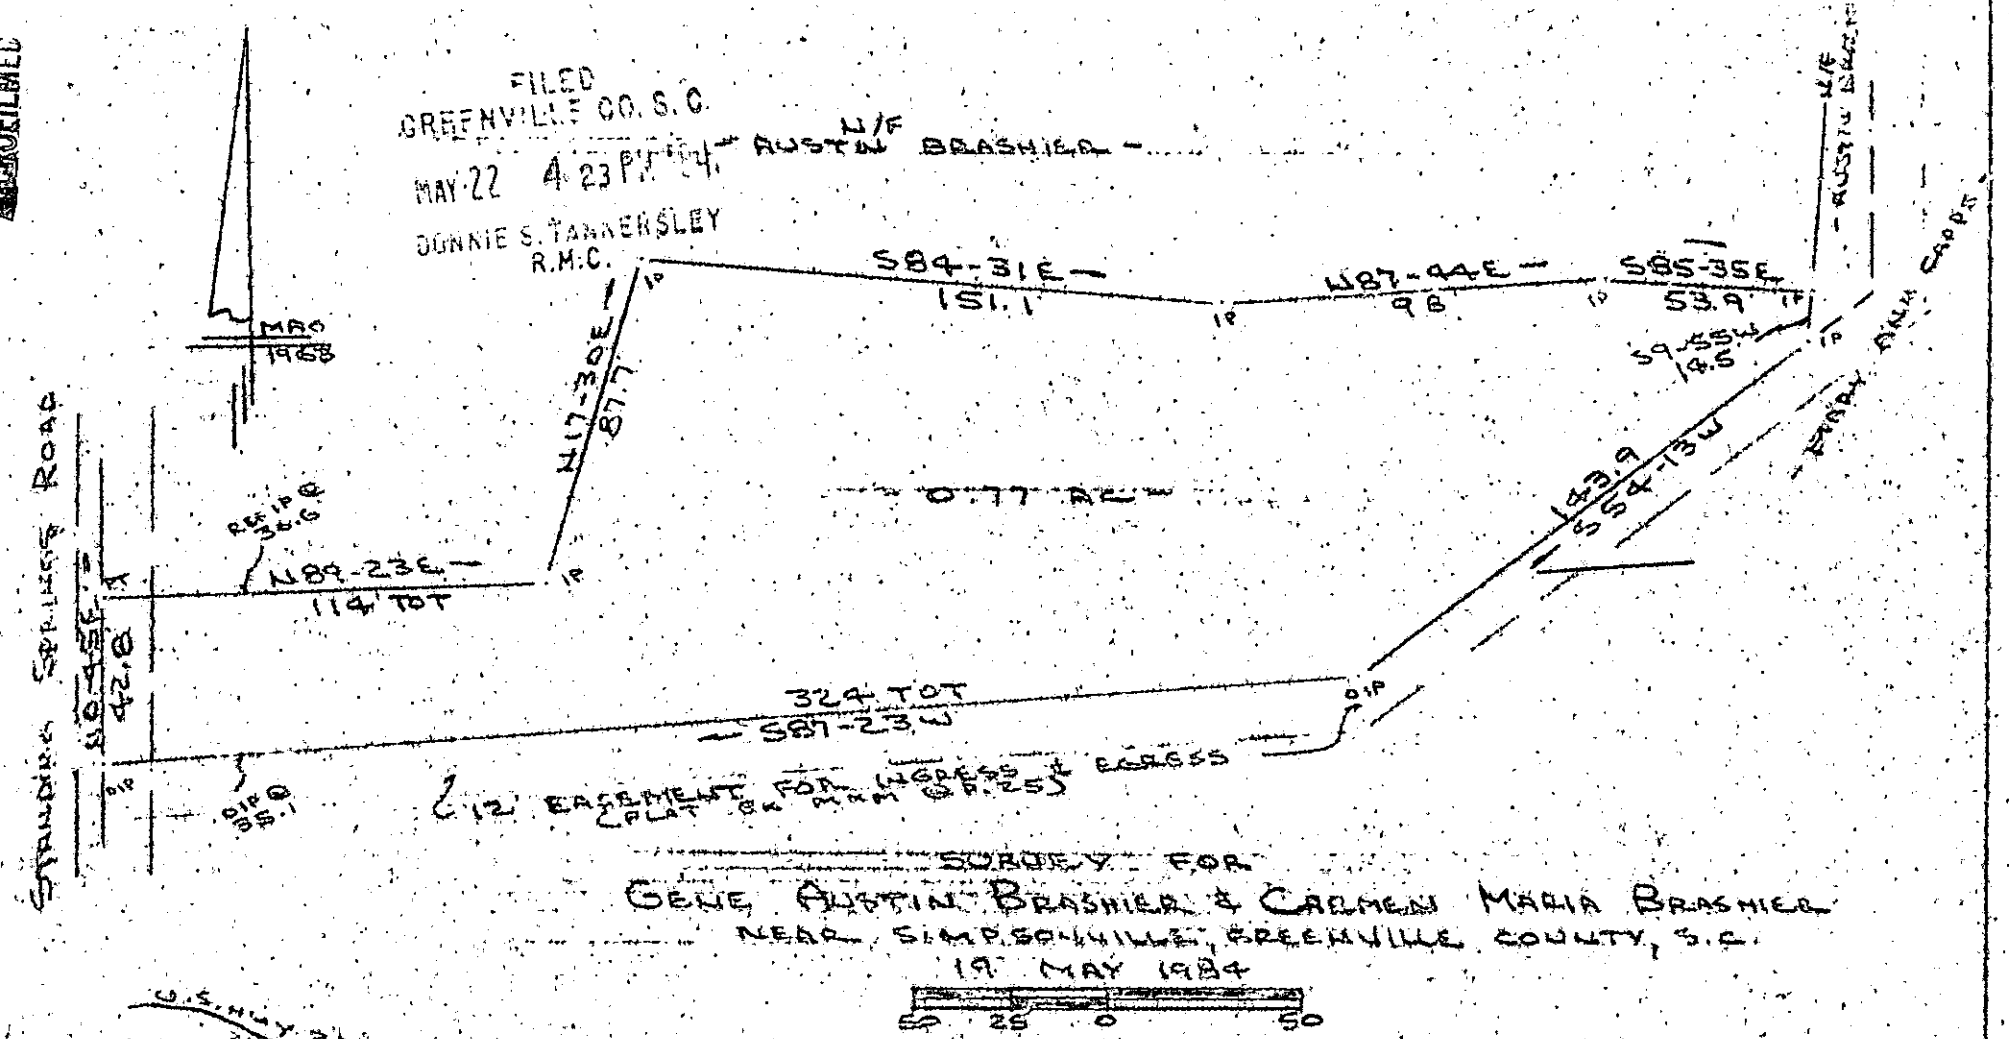

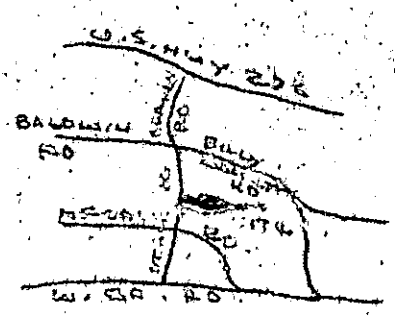

LOCATION MAP
NO SCALE

REF: PLAT BOOK
MMM @ P.25, G'VILLE
COUNTY RMC OFFICE.

I Certify That The Ratio Of Precision Of This Field Survey Is 1/3000 As Shown Hereon And That The Area Determined By D.M.D. Method Of Area Calculations.

R. B. Brashier
RLS # 1952

MAY 22 1984

Recordable Plat

10-P-85 36823

CAROLINA SURVEYING CO.
112 MANLY ST
GREENVILLE, S.C.

3 MAY22 84 016 3.00CD

222/18

S74.1-1-PT 12