MICROFILMED

Exhibit A To Instrument of Elections

Stella Pate Ford
John McDonald Pate
Walter Emmett Pate Jr.
Alethea B. Pate
Dorothy Pate Bridgers

FILED
GREENVILLE CO. S.C.
JUN 28 8 53 AM '84
DONNIE S. TANKERSLEY
R.M.C.

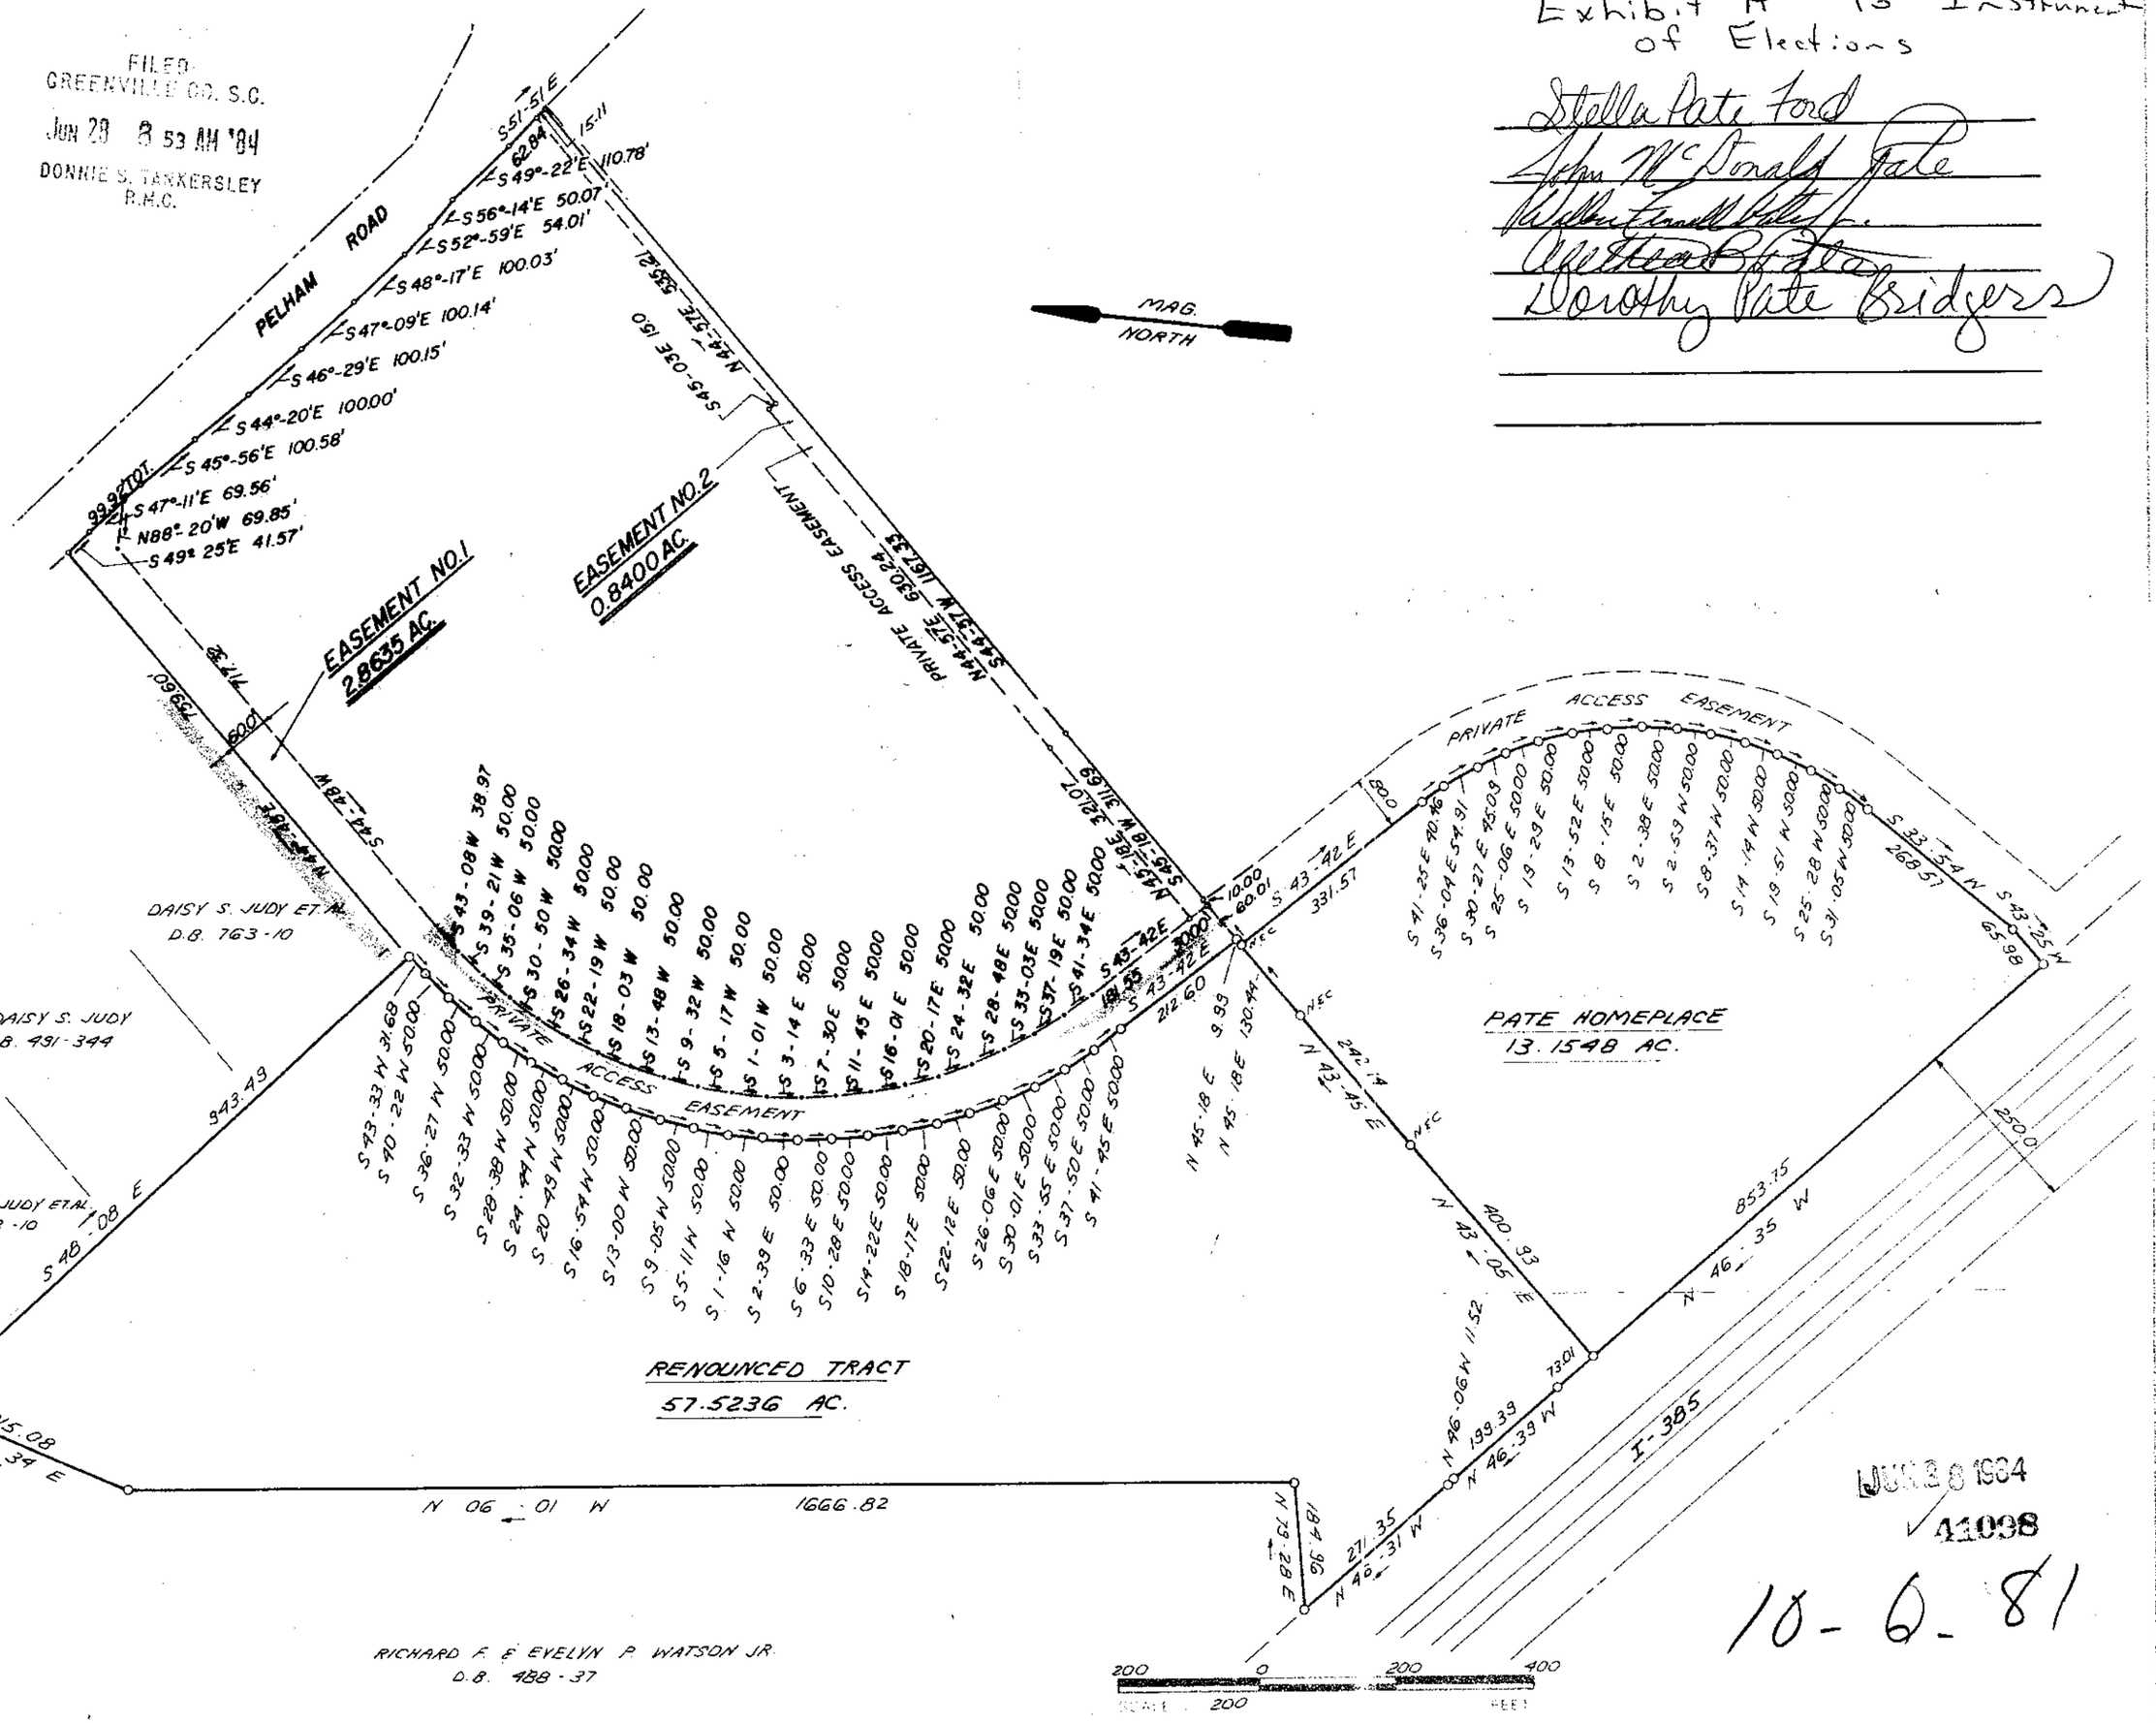

JUN 28 1984
41098

10-6-81

NOTE: THIS PLAT COMPILED FROM PREVIOUS PLATS BY FREELAND & ASSOC. DATED MARCH 21, 1983 & JUNE 21, 1984.

SOUTH CAROLINA REGISTERED LAND SURVEYOR NO. 4781 JAMES RALPH FREELAND

RLS JAMES R. FREELAND
NO 4781

STATE OF SOUTH CAROLINA
GREENVILLE COUNTY

ESTATE OF
ALETHEA F. PATE

FREELAND & ASSOCIATES
318 WEST STONE AVENUE
GREENVILLE S.C.
(803) 271-1924

DRAWN K.E.G.
DATE 6-21-84
DWG NO. 11,345

1 JUN28 84 703