TAX MAP REF. 106-8-4

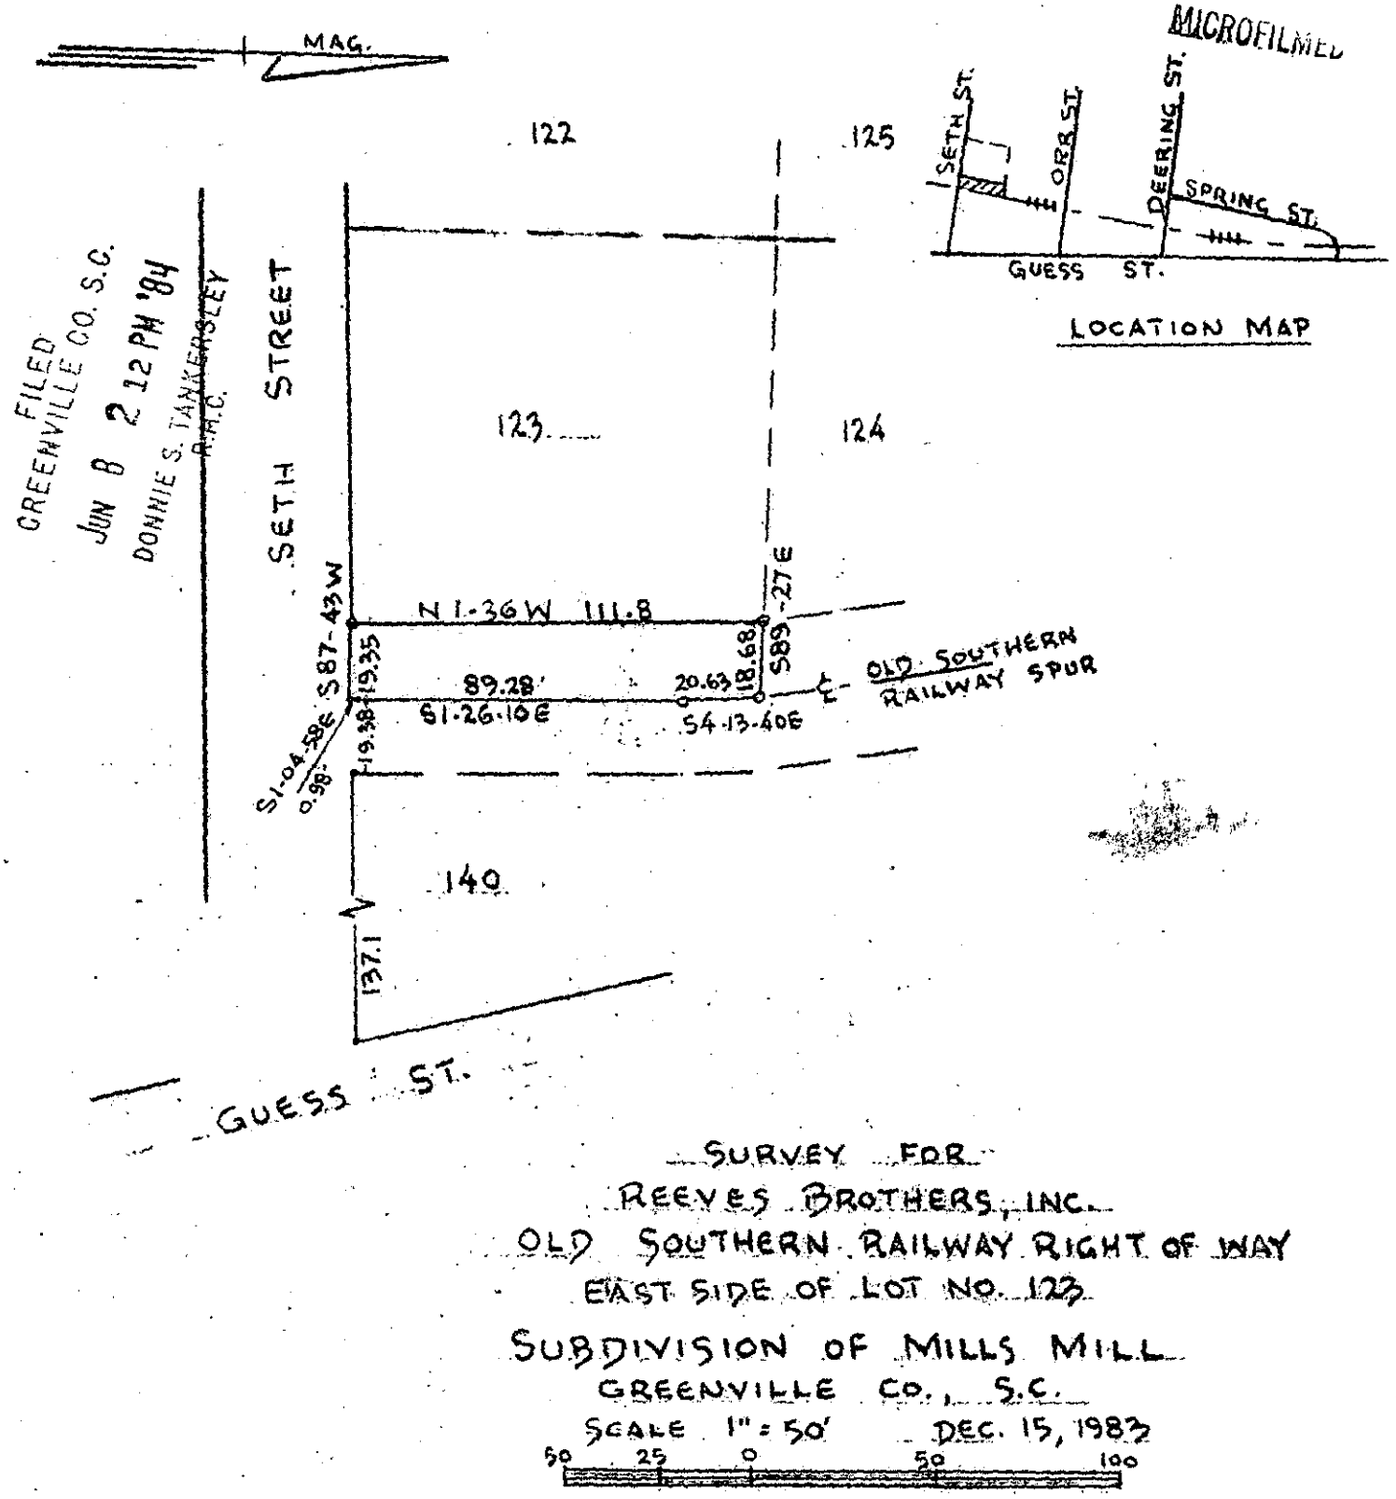


FILED
GREENVILLE CO. S.C.
JUN 8 2 12 PM '84
DONNIE S. TANKERSLEY
R.M.C.

SURVEY FOR
REEVES BROTHERS, INC.
OLD SOUTHERN RAILWAY RIGHT OF WAY
EAST SIDE OF LOT NO. 123
SUBDIVISION OF MILLS MILL
GREENVILLE CO., S.C.
SCALE 1" = 50' DEC. 15, 1983

50 25 0 50 100

Property Line information adjoining Railway Right of Way taken from existing deeds & plats. Centerline of Right of Way & Lines from Centerline to property corners by field survey.

JUN 8 1984

10-R-81

38956

RLS No. 3320

PIEDMONT ENGINEERS · ARCHITECTS · PLANNERS
GREENVILLE, S. C.

JUN 8 1984 540 3.00CI