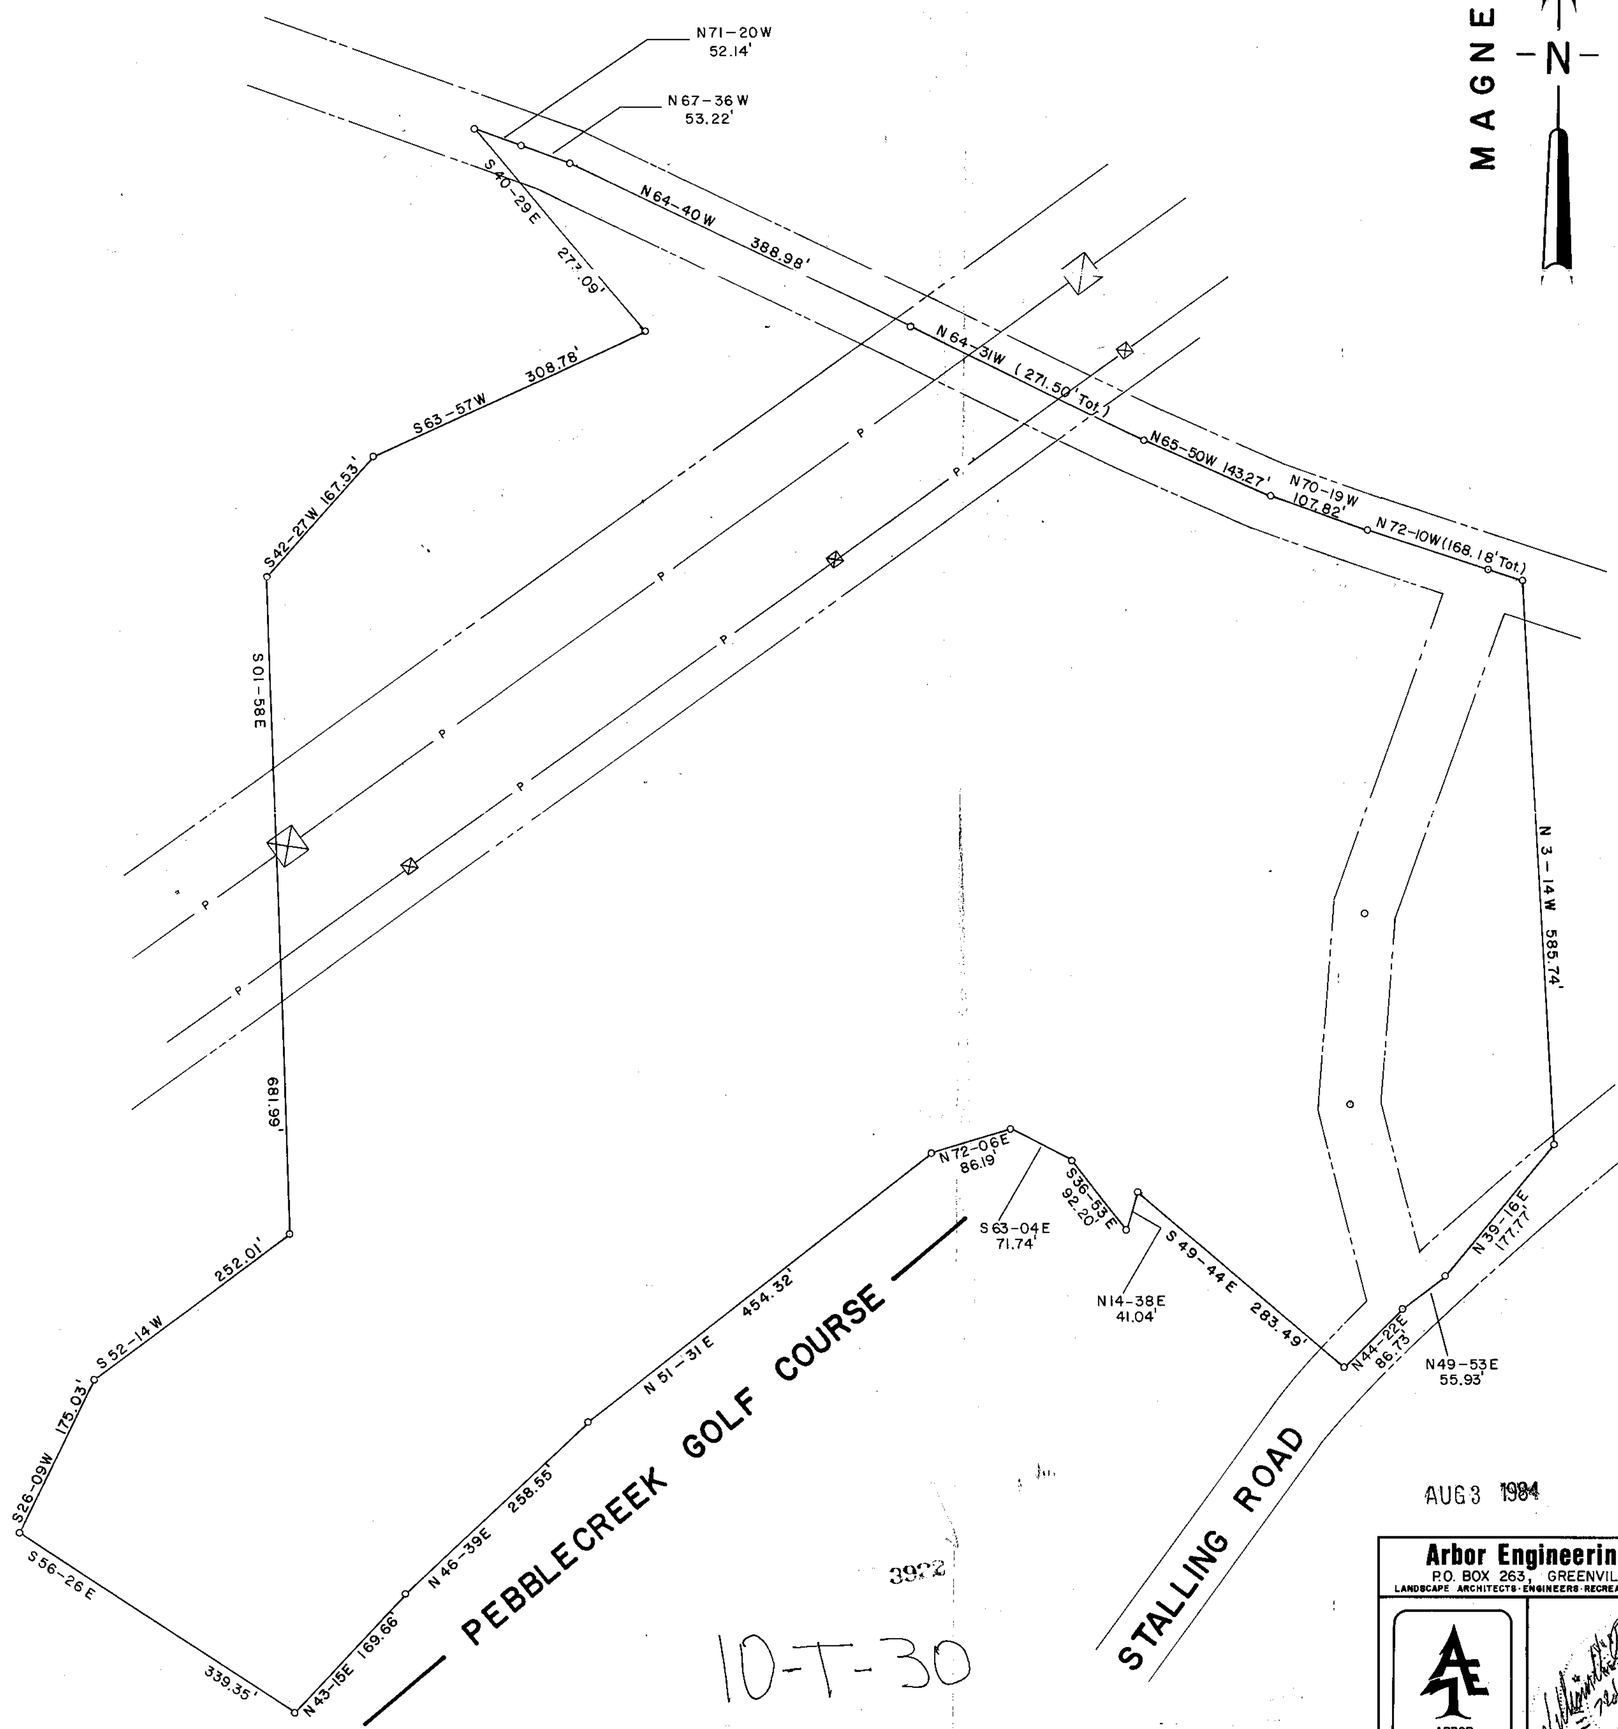

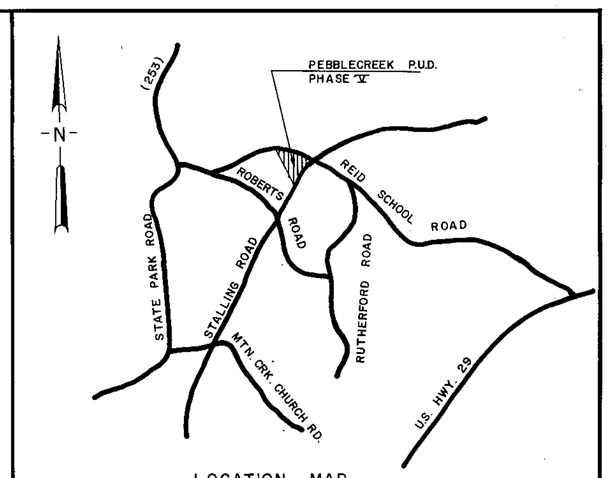

LOCATION MAP

FINAL PLAT

CERTIFICATE OF OWNERSHIP AND DEDICATION

"The undersigned hereby acknowledge that I am (we are) the owner(s) of the property shown and described hereon and that I (we) hereby adopt this plan of subdivision with my (our) free consent and that I (we) establish the minimum building restriction lines, and hereby dedicate to public use as roads, streets, and easements, forever all areas so shown or indicated on said plat.

___ / ___ / ___ Signed _____

___ / ___ / ___ Signed _____

___ / ___ / ___ Signed _____

___ / ___ / ___ Signed _____

CERTIFICATE OF ACCURACY

"I, _____, certify that this plat was (drawn by me) (drawn under my supervision) (an actual survey made under my supervision) from (an actual survey made by me) (deed description recorded in Book _____, Page _____, Book _____, Page _____, etc.) (other); that the error of closure as calculated by latitudes and departures is _____, that the boundaries not surveyed are shown as broken lines plotted from information found in Book _____, Page _____; that this plat was prepared in accordance with the Greenville County Subdivision Regulations as adopted.

_____ DATE

_____ LICENSED ENGINEER OR REGISTERED SURVEYOR

S. C. Registration No. _____

CERTIFICATE OF APPROVAL FOR RECORDING

"I hereby certify that the subdivision plat shown hereon has been found to comply with the Subdivision Regulations for Greenville County, with the exception of such variances, if any, as are noted in the minutes of the Greenville County Planning Commission of Greenville County, South Carolina, and that it has been approved for recording in the office of the County Register of Mense Conveyance."

_____ DATE

_____ DIRECTOR OF PLANNING
GREENVILLE COUNTY PLANNING COMMISSION

FILED
GREENVILLE CO. S.C.
AUG 3 10 32 AM '84
DONNIE S. TANKERSLEY
R.M.C.

FILE NUMBER

PEBBLECREEK P.U.D.
PHASE V

PEBBLECREEK DEVELOPMENT
OWNER

ARBOR ENGINEERING, INC.
SURVEYOR

AUG 3 1984

3922

10-T-30

AUG 3 1984

Arbor Engineering, Inc.
P.O. BOX 263, GREENVILLE, S.C.
LANDSCAPE ARCHITECTS · ENGINEERS · RECREATIONAL PLANNERS

ARBOR ENGINEERING

SEAL

NO. OF ACRES _____ MILES NEW ROAD _____

NO. OF LOTS _____ DATE _____

100 0 100 200
scale feet

GREENVILLE SOUTH CAROLINA

DRAWN	DESIGN	CHECK	DATE
SCALE 1"=100'	FILE	DWG. NO. 81238	

MICROFILMED

5.00C1

2 AU 3 84 1357