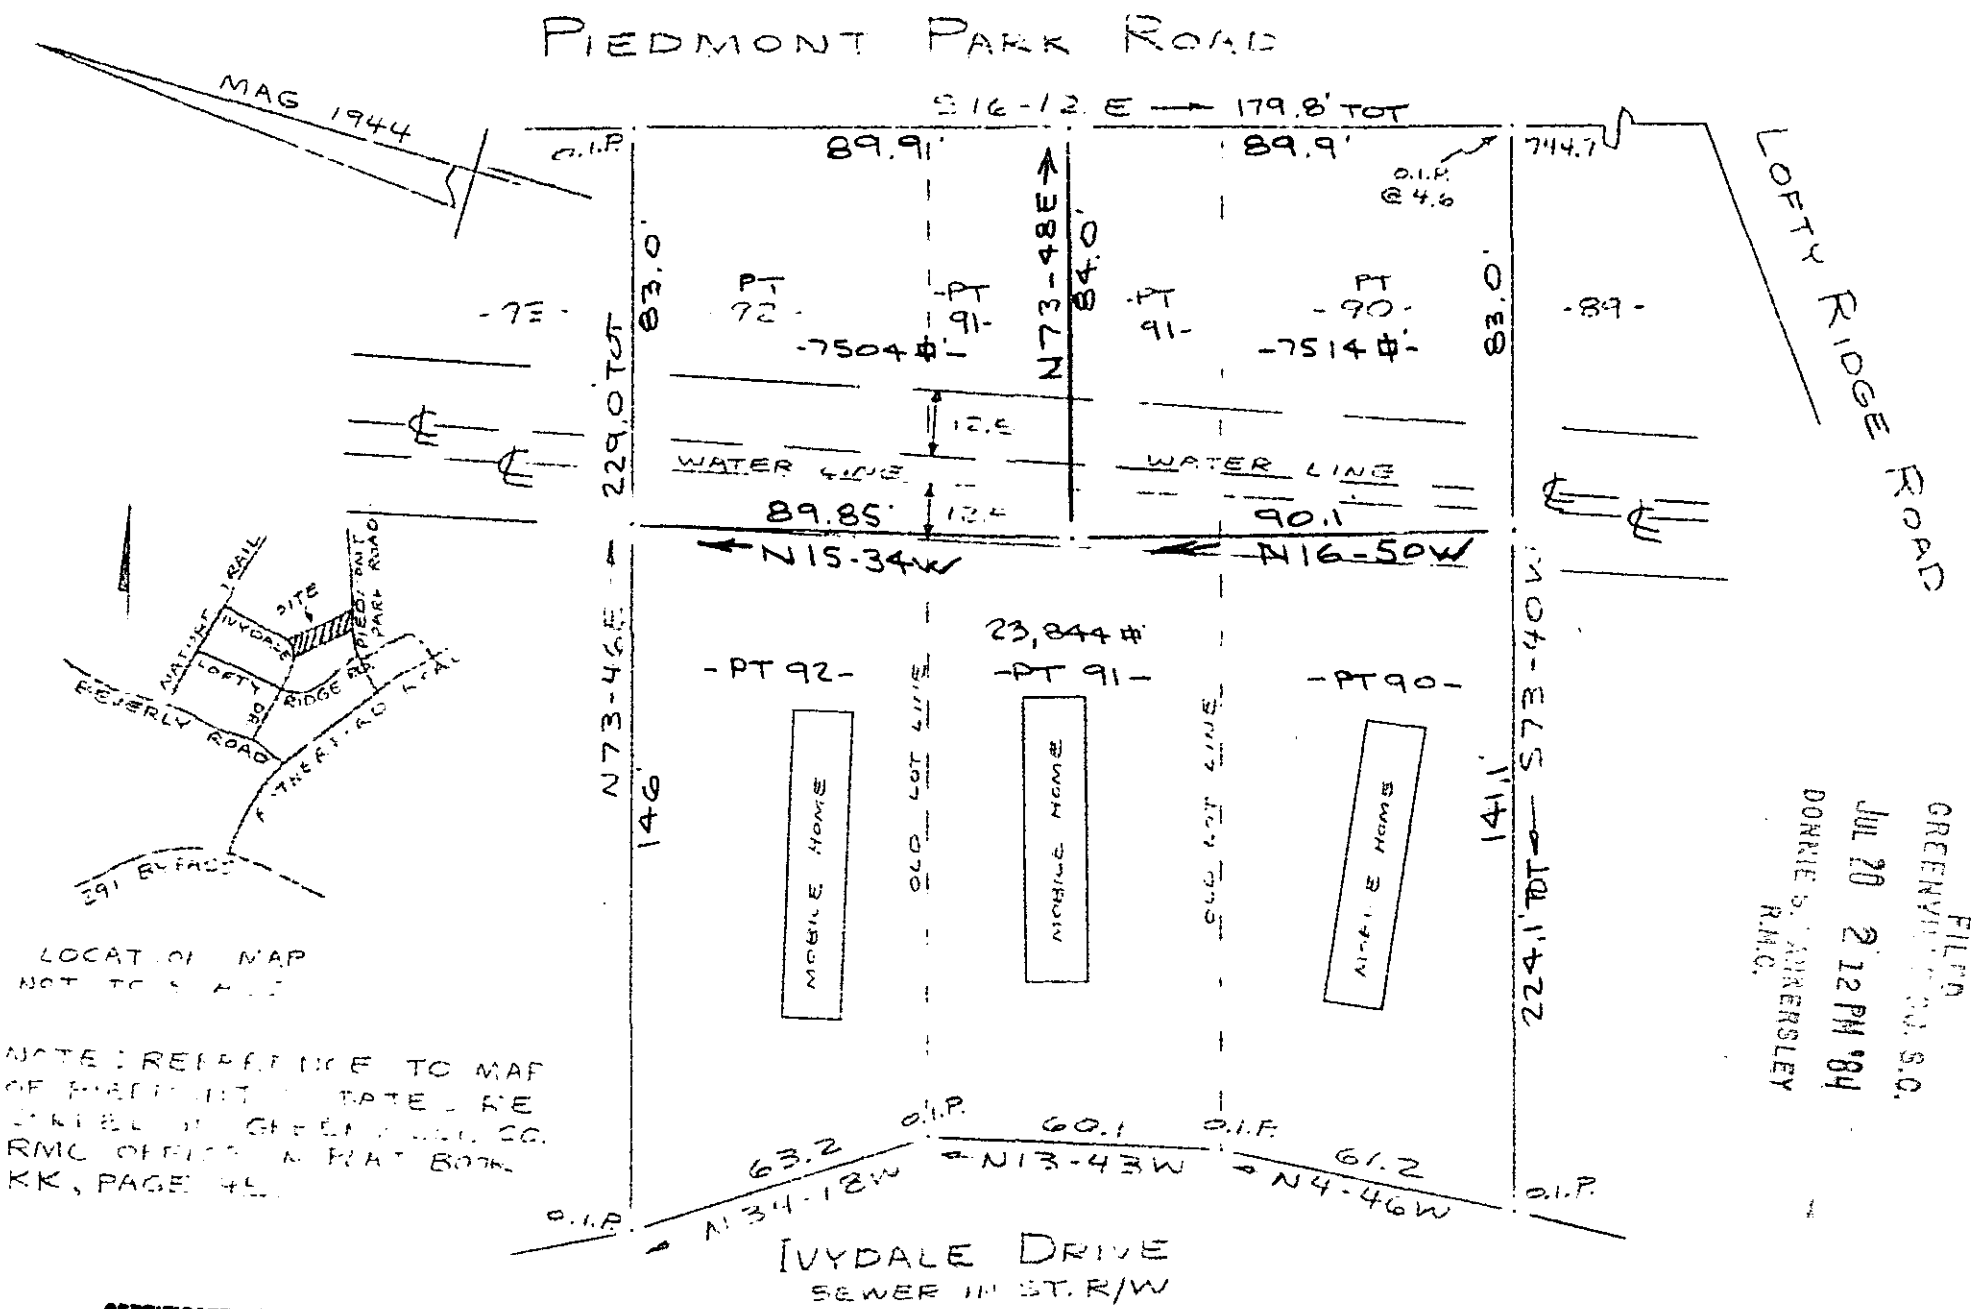


FILED
GREENVILLE CO. S.C.
JUL 20 2 12 PM '84
DONNIE S. TANKERSLEY
R.M.C.

## CERTIFICATE OF APPROVAL FOR RECORDING

"I hereby certify that the subdivision plat shown hereon has been found to comply with the Subdivision Regulations for Greenville County, with the exception of such variances, if any, as are noted in the minutes of the Greenville County Planning Commission of Greenville County, South Carolina, and that it has been approved for recording in the office of the County Register of Mense Conveyance."

7-20 1984 F. J. Foley

Chairman, Secretary, or Director of Planning.
Greenville County Planning Commission

SURVEY FOR
JOHNNIE M. MCCALL
NEAR GREENVILLE, S.C.
SCALE: 1" = 20' 24 OCT. 1983 REV. 6/30/83

40 20 0 40

# SUMMARY

20 1984

I Certify That The Ratio Of Precision Of The Field Survey Is 1/35000+ As Determined By The Rectangular Coordinates And That The Area Determined By D.M.D. Method Of Area Calculations.

R. B. Richardson
R. B. RICHARDSON
SURVEYOR
No. 1852

10-V-22

2199

MICROFILMED

1435

3.00 CI