MICROFILMED

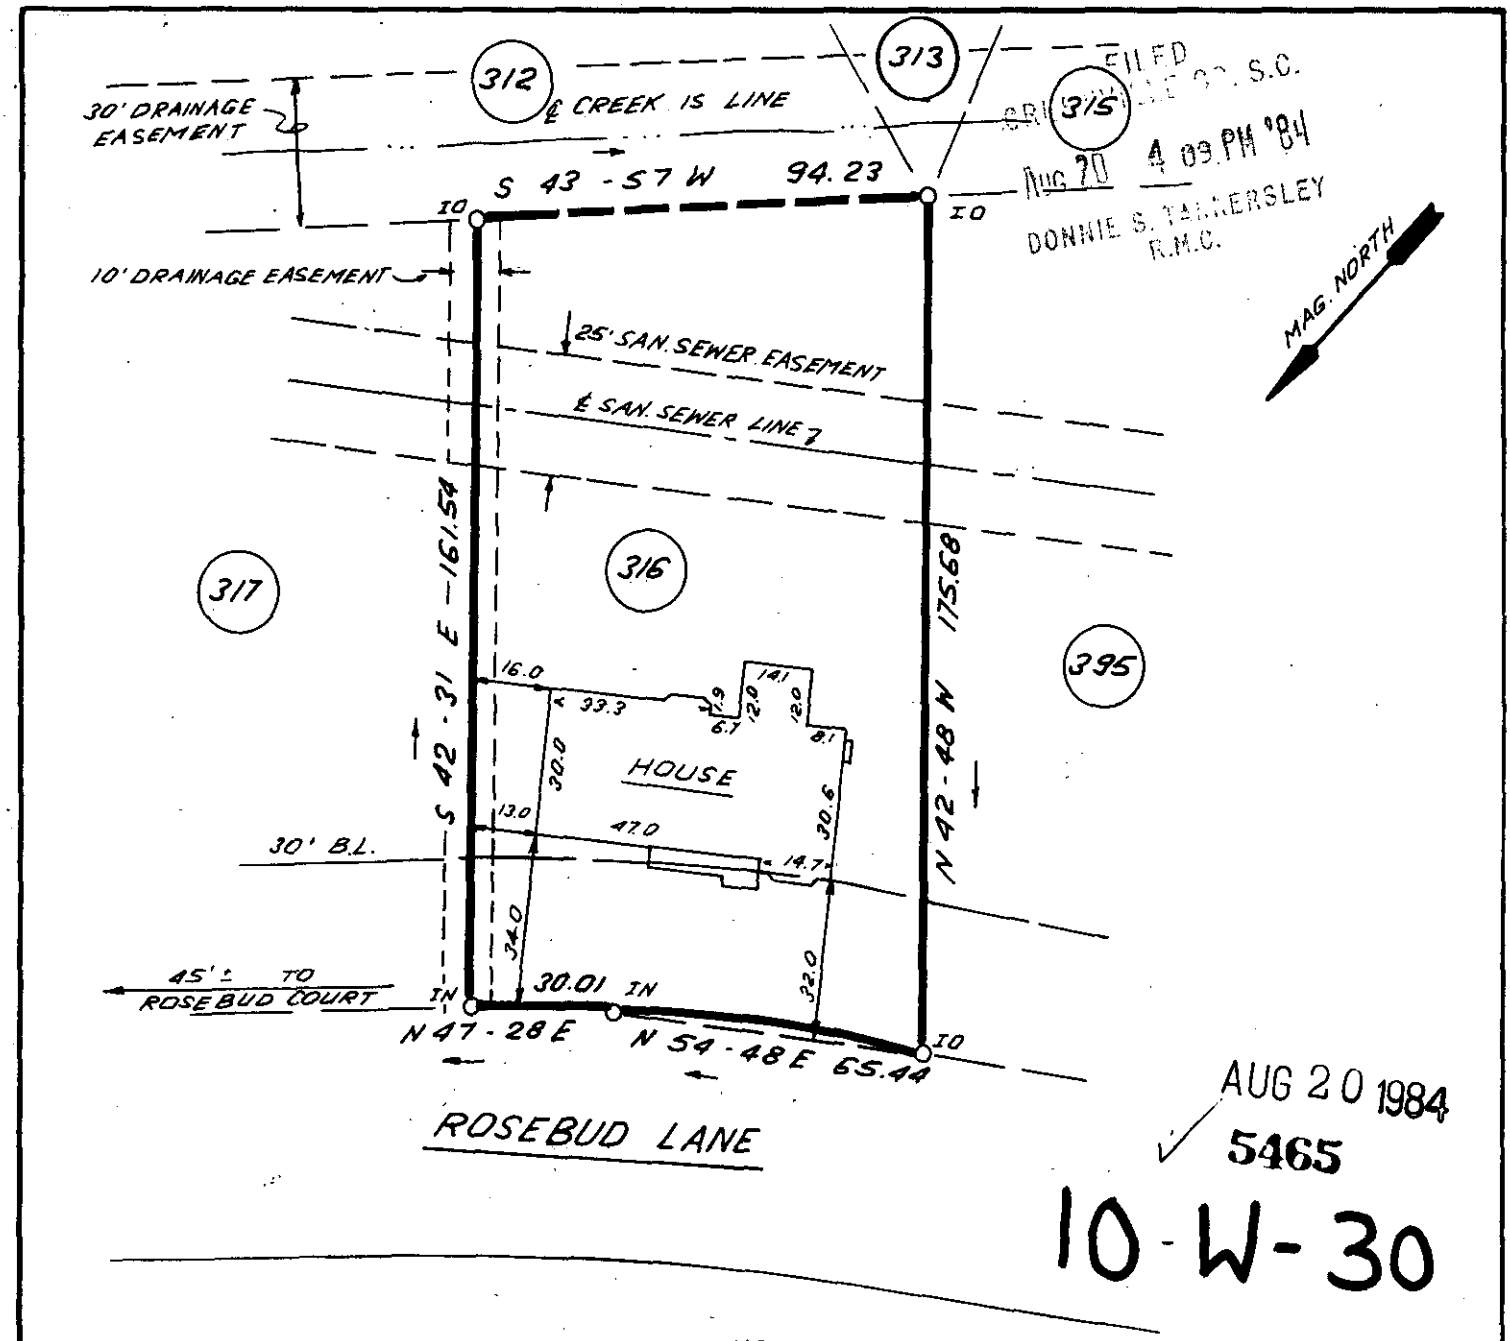


FILED
GREENVILLE CO., S.C.
AUG 20 4 09 PM '84
DONNIE S. TANKERSLEY
R.M.C.

AUG 20 1984
5465

10-W-30

40 0 40 80
SCALE: 1" = 40' FEET

NOTE: 5' DRAINAGE & UTILITY EASEMENT ALONG ALL REAR & SIDE LOT LINES.

THIS IS TO CERTIFY THAT THE PROPERTY SHOWN ON THIS PLAT WAS SURVEYED UNDER MY DIRECT SUPERVISION. PROPERTY LINES AND IMPROVEMENTS SHOWN ARE LOCATED CORRECTLY AND THAT NO VISIBLE ENCROACHMENTS EXIST UNLESS OTHERWISE SHOWN. THIS PROPERTY IS NOT LOCATED IN A DESIGNATED FLOOD HAZARD AREA.

SOUTH CAROLINA REGISTERED LAND SURVEYOR 4781 JAMES R. FREELAND

PLS: JAMES R. FREELAND
NO: 4781

# STATE OF SOUTH CAROLINA
# GREENVILLE COUNTY

DEVENGER PLACE
SEC. 14; LOT 316
PROPERTY OF
ROBERT L. CLAPPER
TERRI B. CLAPPER


**FREELAND & ASSOCIATES**
*Engineers • Land Surveyors*
318 WEST STONE AVENUE.
GREENVILLE, S.C.
(803) 271-4924


| | |
|---|---|
| PLAT BOOK | 9F - 30 |
| DEED BOOK | 1213 - 265 |
| TAX MAP | 540.23 -1-1 |
| PARTY CHIEF | L.T |
| DRAWN | I.R. |
| DATE | 7-4-84 |
| DWG. NO. | 11434 |

3.00 8
11B01

THE PRINT MACHINE, INC. N37703