MICROFILMED

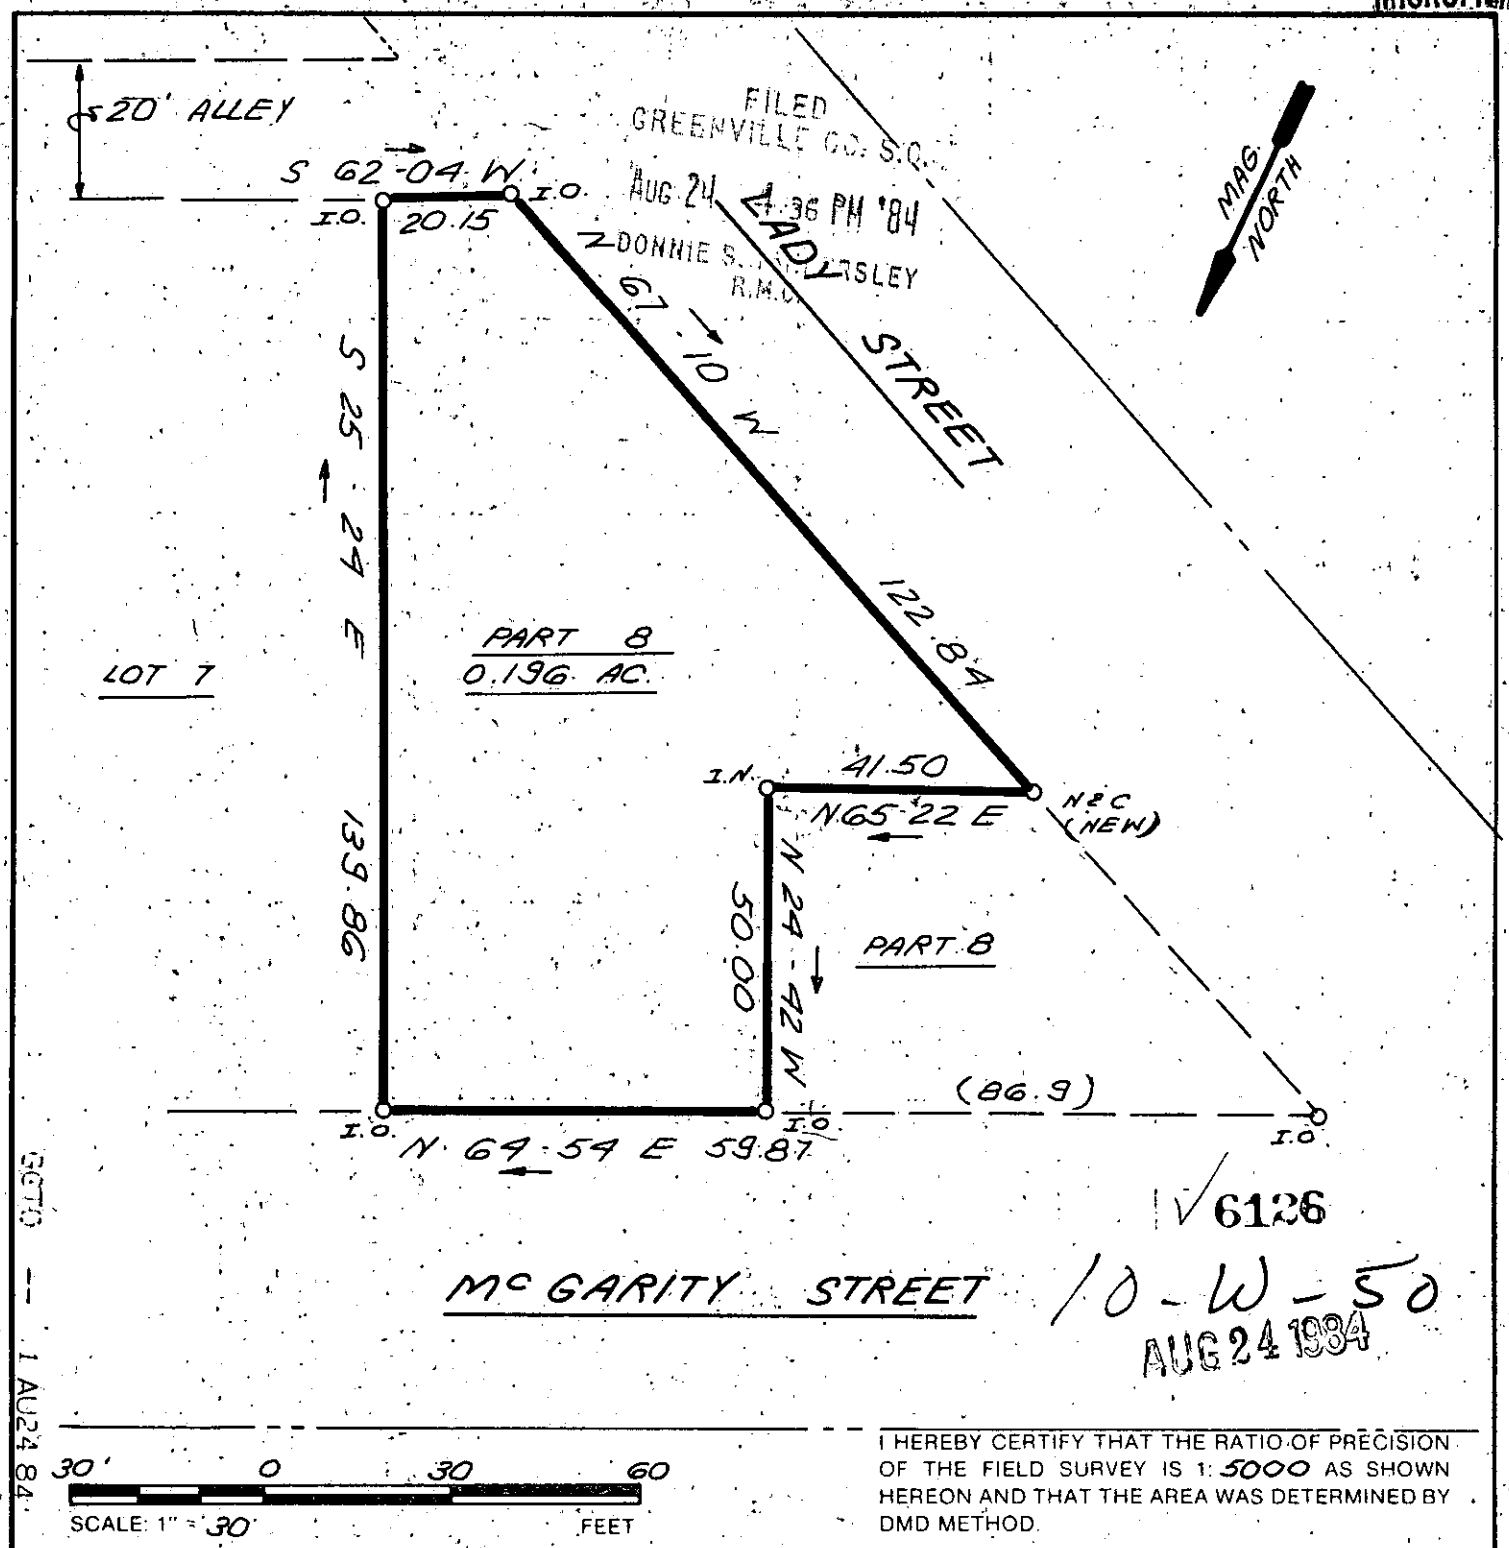

6126

10-W-50

AUG 24 1984

SCALE: 1" = 30' (30' 0 30 60 FEET)

I HEREBY CERTIFY THAT THE RATIO OF PRECISION OF THE FIELD SURVEY IS 1:5000 AS SHOWN HEREON AND THAT THE AREA WAS DETERMINED BY DMD METHOD.

SOUTH CAROLINA REGISTERED LAND SURVEYOR 4781 JAMES R. FREELAND

LRLS: JAMES R. FREELAND
NO: 4781

STATE OF SOUTH CAROLINA
GREENVILLE COUNTY

SURVEY FOR

THOMAS F. HOWARD JR.

FREELAND & ASSOCIATES
Engineers • Land Surveyors
318 WEST STONE AVENUE.
GREENVILLE, S.C.
(803) 271-4924

PLAT BOOK	
DEED BOOK	1161 - 290
TAX MAP	106-14-9.2
PARTY CHIEF	M.L.C.
DRAWN	K.E.G.
DATE	AUG. 17, 1984
DWG. NO.	11652

THE PRINT MACHINE, INC. N37703