MICROFILMED

FILED
GREENVILLE CO. S.C.
SEP 14 2 29 PM '84
DONNIE S. ALDERSLEY
R.M.C.

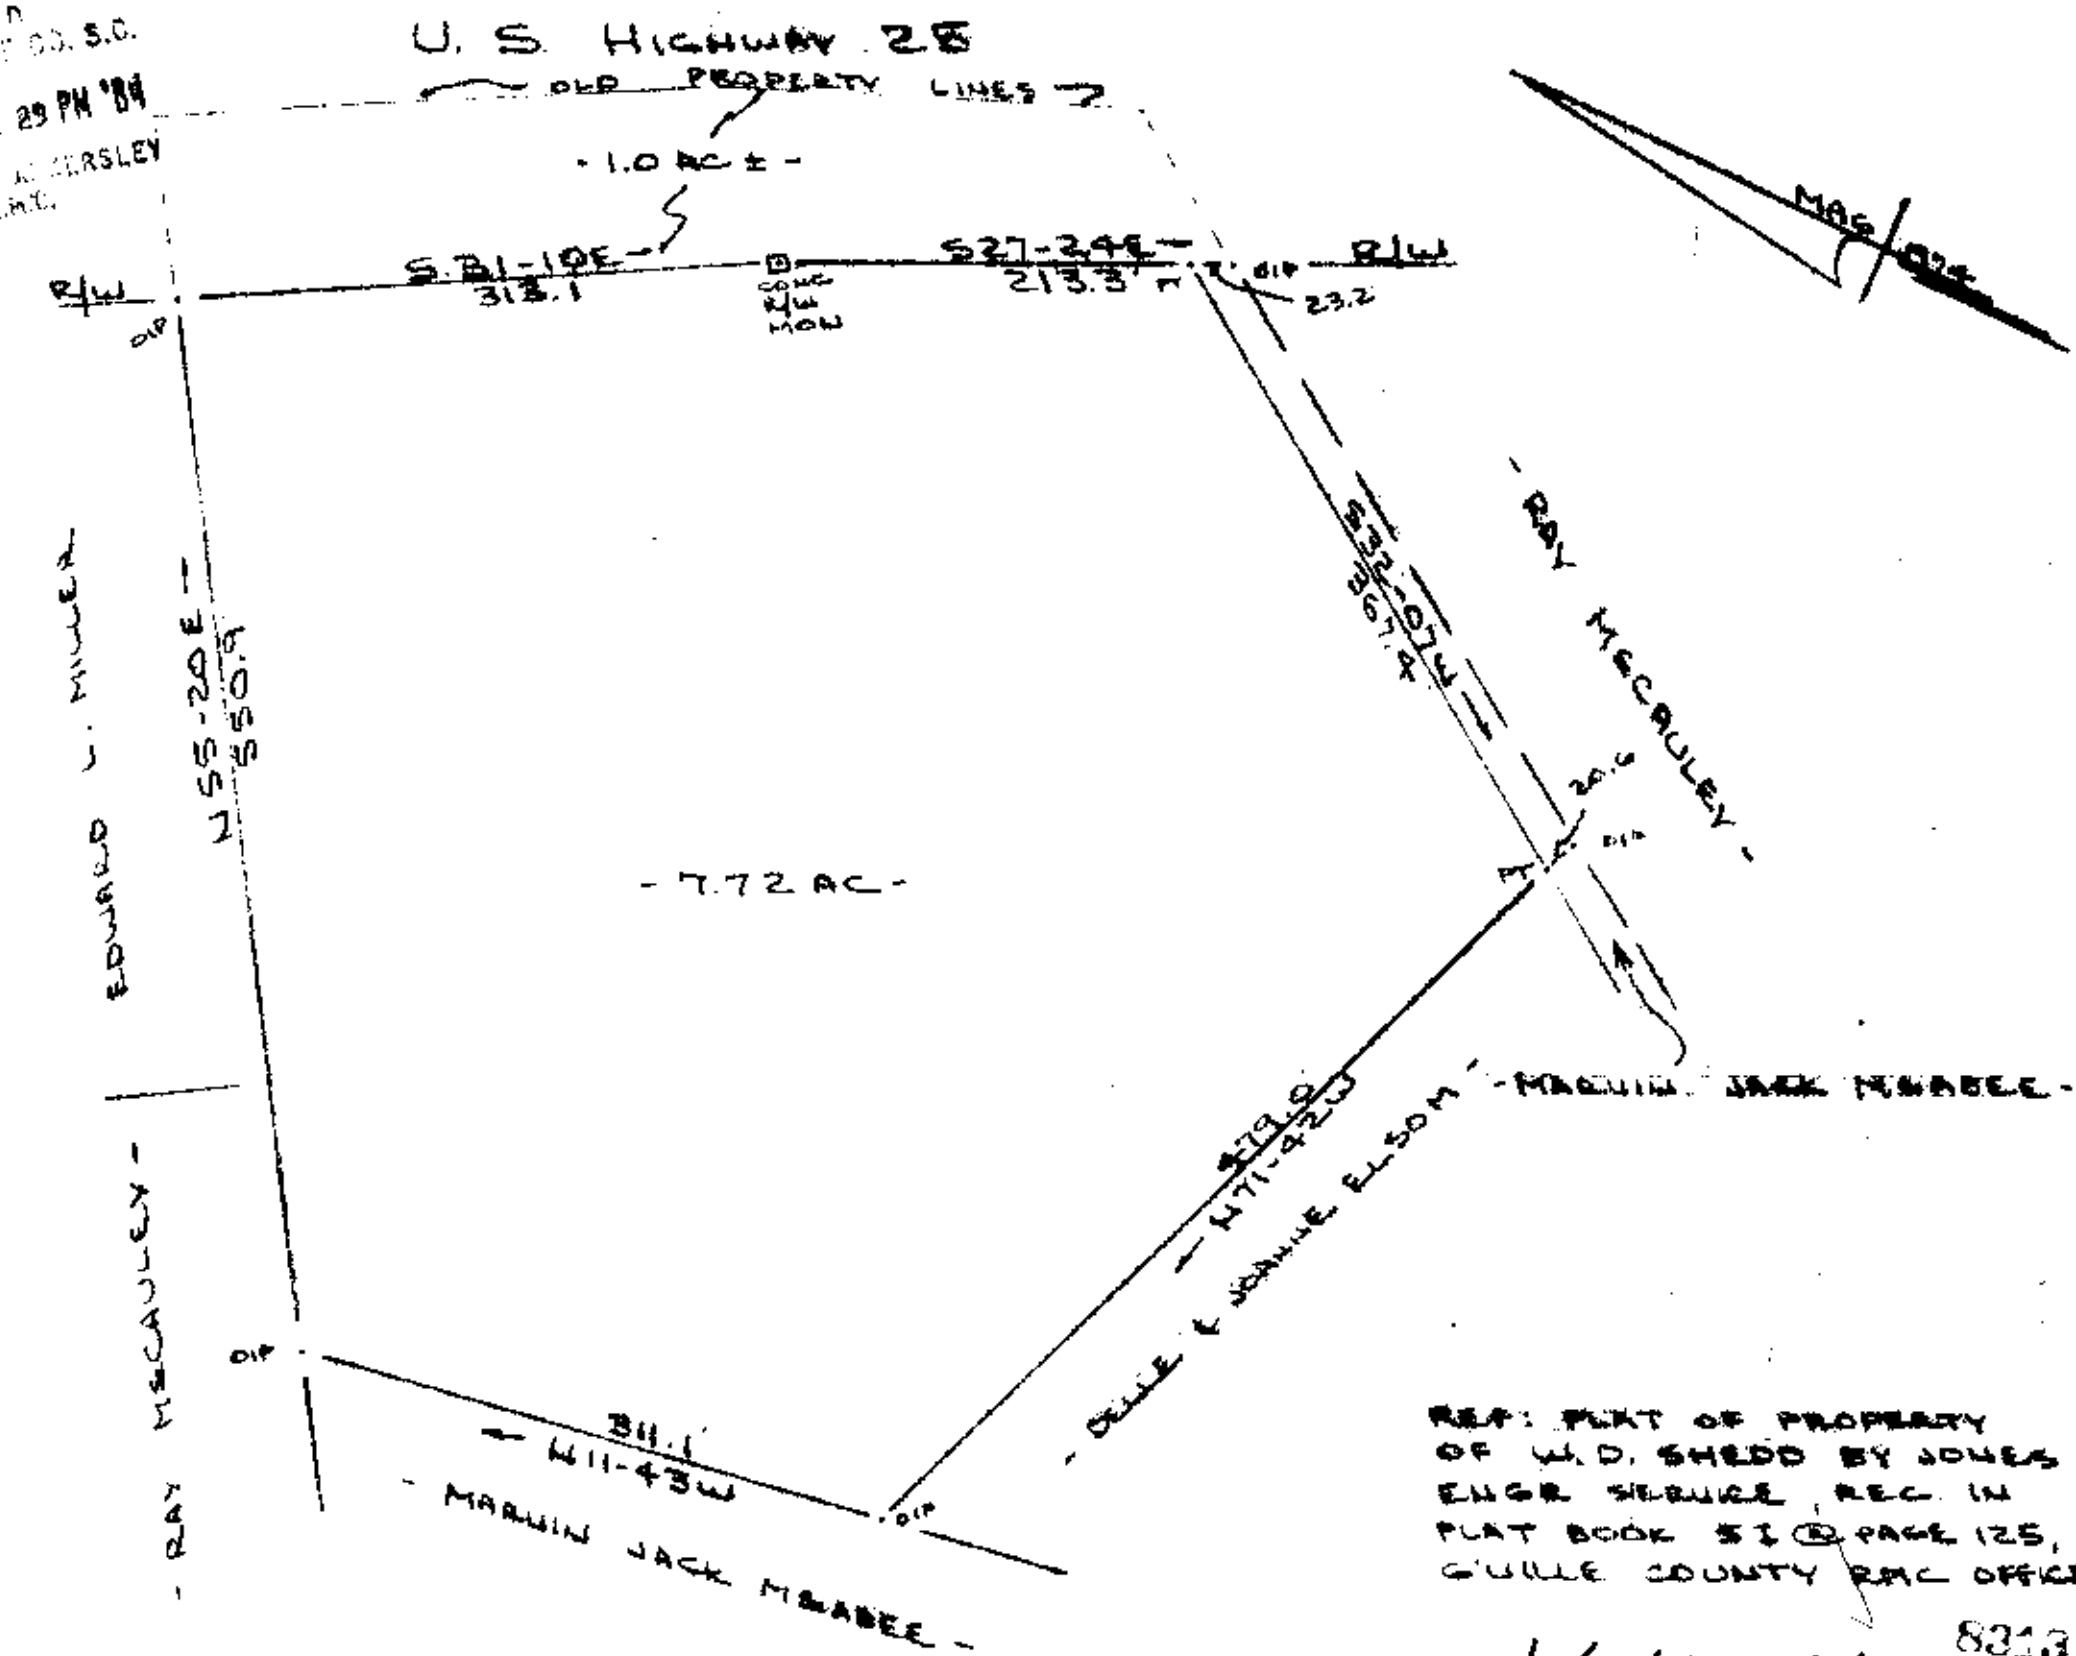

REF: PLAT OF PROPERTY OF W.D. SHEDD BY JONES ENGR. SERVICE, REC. IN PLAT BOOK 51 @ PAGE 125, GVILLE COUNTY RMC OFFICE.

8313

10-X-16

SURVEY FOR

BANKERS TRUST OF SOUTH CAROLINA

NEAR TRAVELLERS REST, GREENVILLE COUNTY, S.C.

6 SEPT 1983 REV 17 JULY 1984

SEP 14 1984

100 50 0 100 200

LOCATION MAP
NO SCALE

I Certify That The Ratio Of Precision Of The Field Survey Is 1/3500+ As Shown Hereon And That The Area Determined By D.M.D. Method Of Area Calculations.

Recordable Plat

R. B. Bruce
R.L.S. #1952

CAROLINA SURVEYING CO.
112 MANLY ST.
GREENVILLE, S.C.