NOTE:
SEE PLAT BOOK "T" PAGE 437.

MICROFILMED

FILED
OCT 5 1984
Donnie S. Tankersley

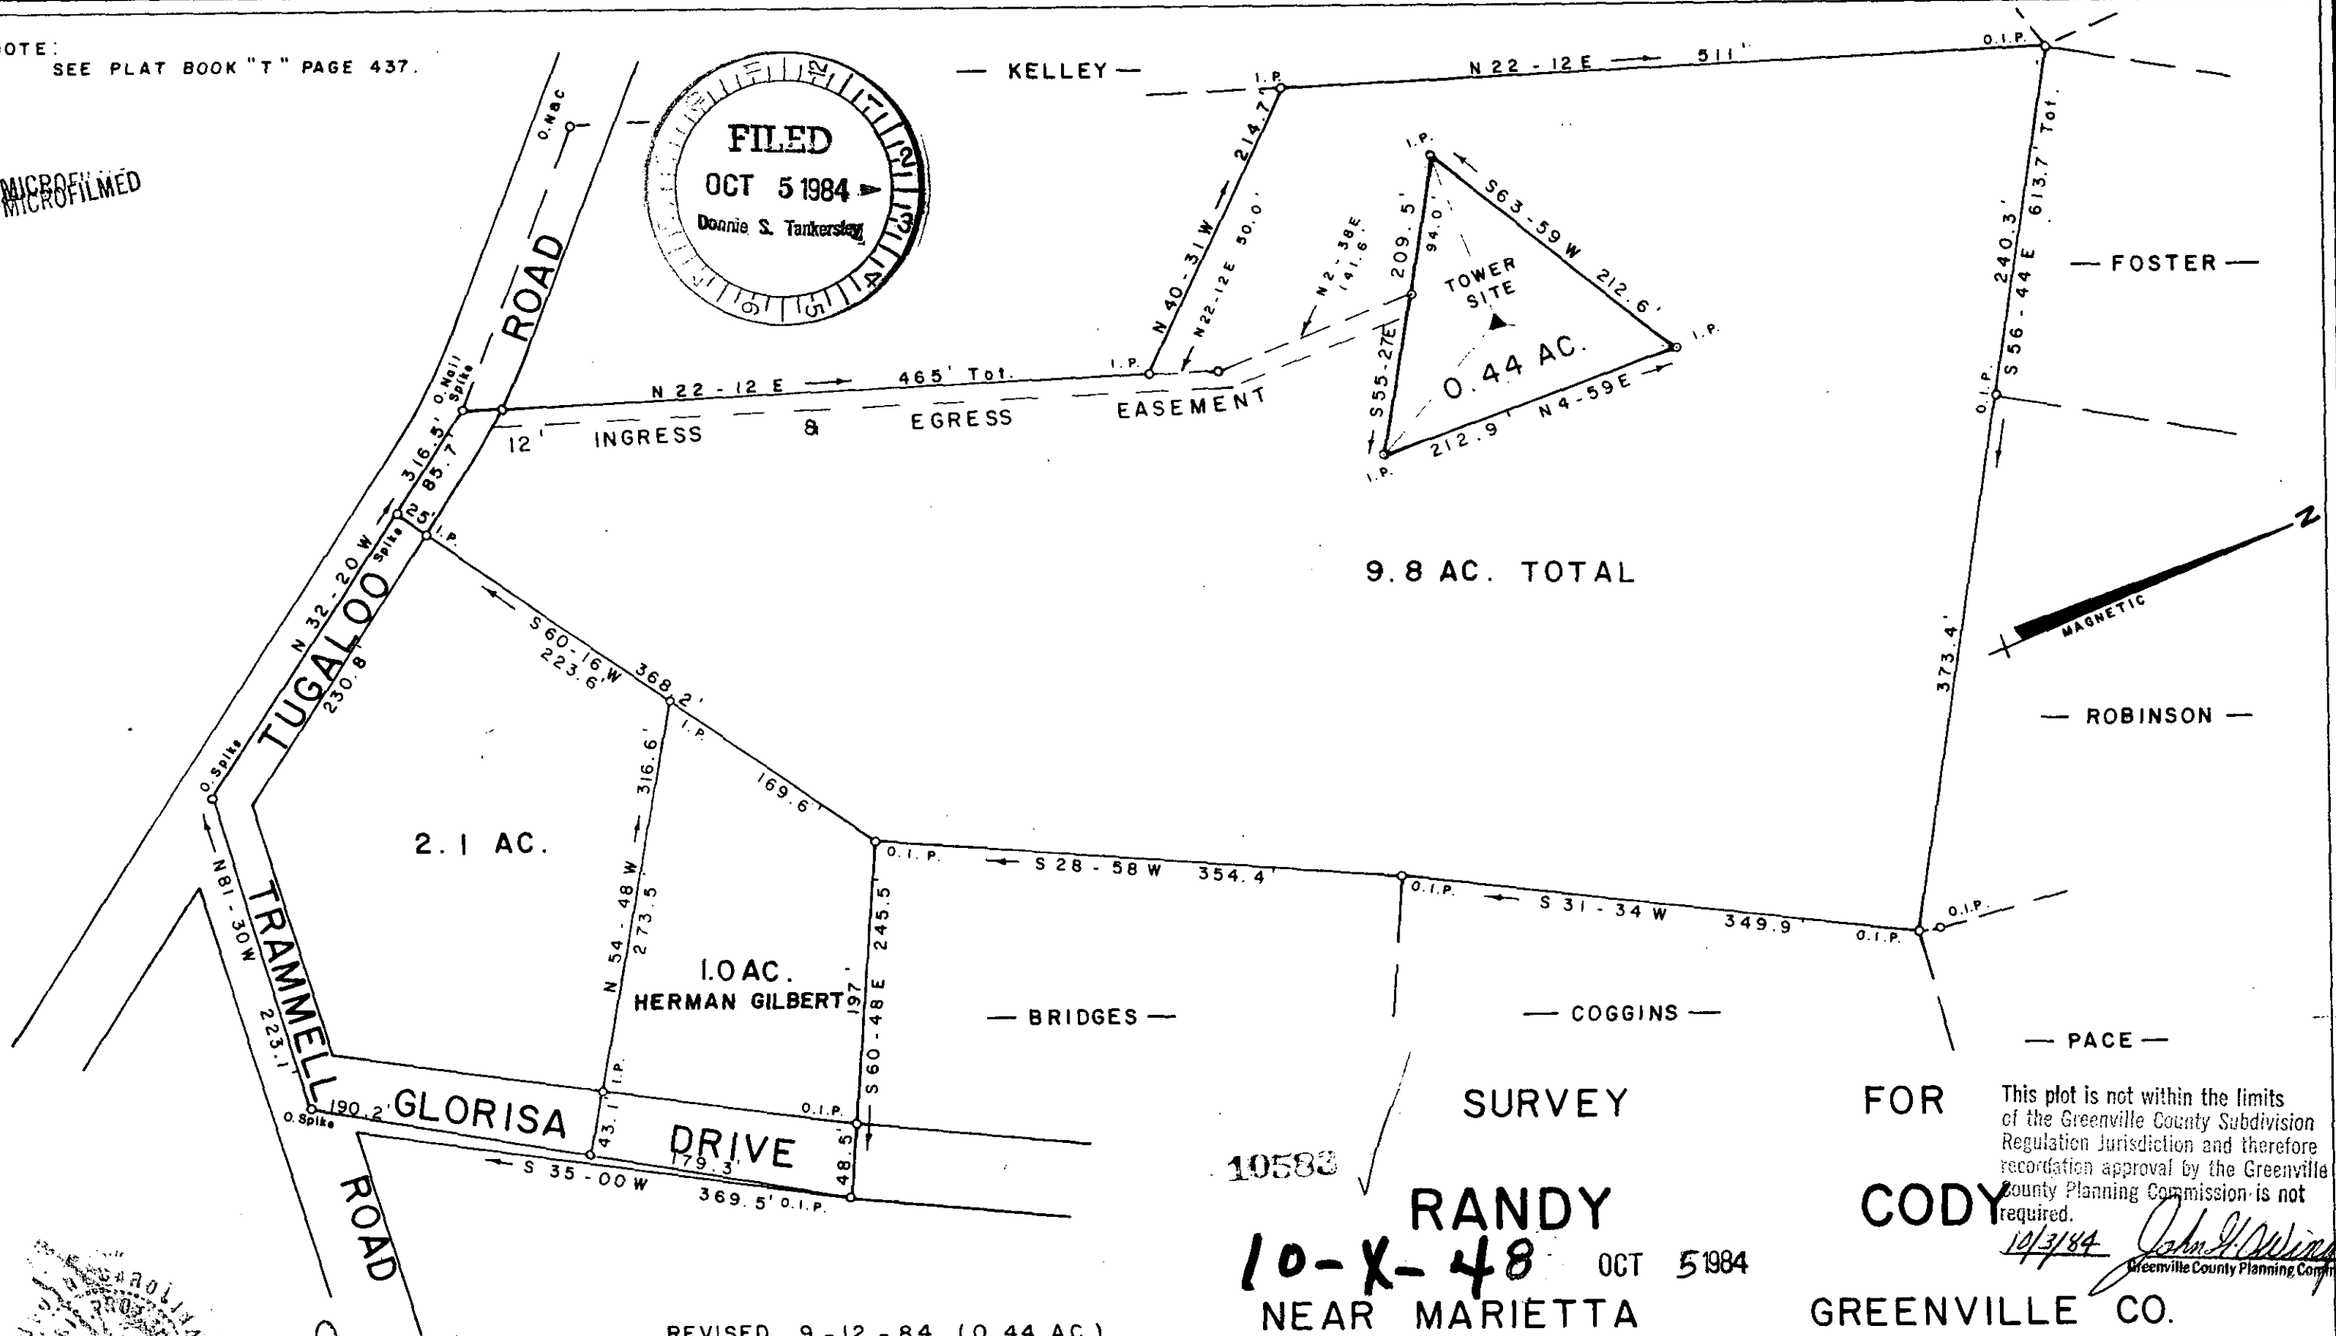

This plot is not within the limits of the Greenville County Subdivision Regulation Jurisdiction and therefore recordation approval by the Greenville County Planning Commission is not required.
10/3/84 John H. Wilson
Greenville County Planning Commission

10583

SURVEY FOR

RANDY CODY

10-X-48 OCT 5 1984

NEAR MARIETTA GREENVILLE CO.

SOUTH CAROLINA

JANUARY 20, 1978

REVISED MAY 24, 1978

SCALE 1" = 100'

REVISED 9-12-84 (0.44 AC.)
FOR U.S. CABLE OF BLUE RIDGE
TOWER SITE.

W. R. Williams
W. R. WILLIAMS JR. ENGR. / SURVEYOR # 3979
15 SOUTH MAIN STREET
TRAVELERS REST, S. C.

514.4-1-24.1 F.B. 26 & 75

5.00CT

1400