FILED
GREENVILLE CO. S.C.
Nov 1 11 48 AM '84
DONNIE S. TANKERSLEY
R.M.C.

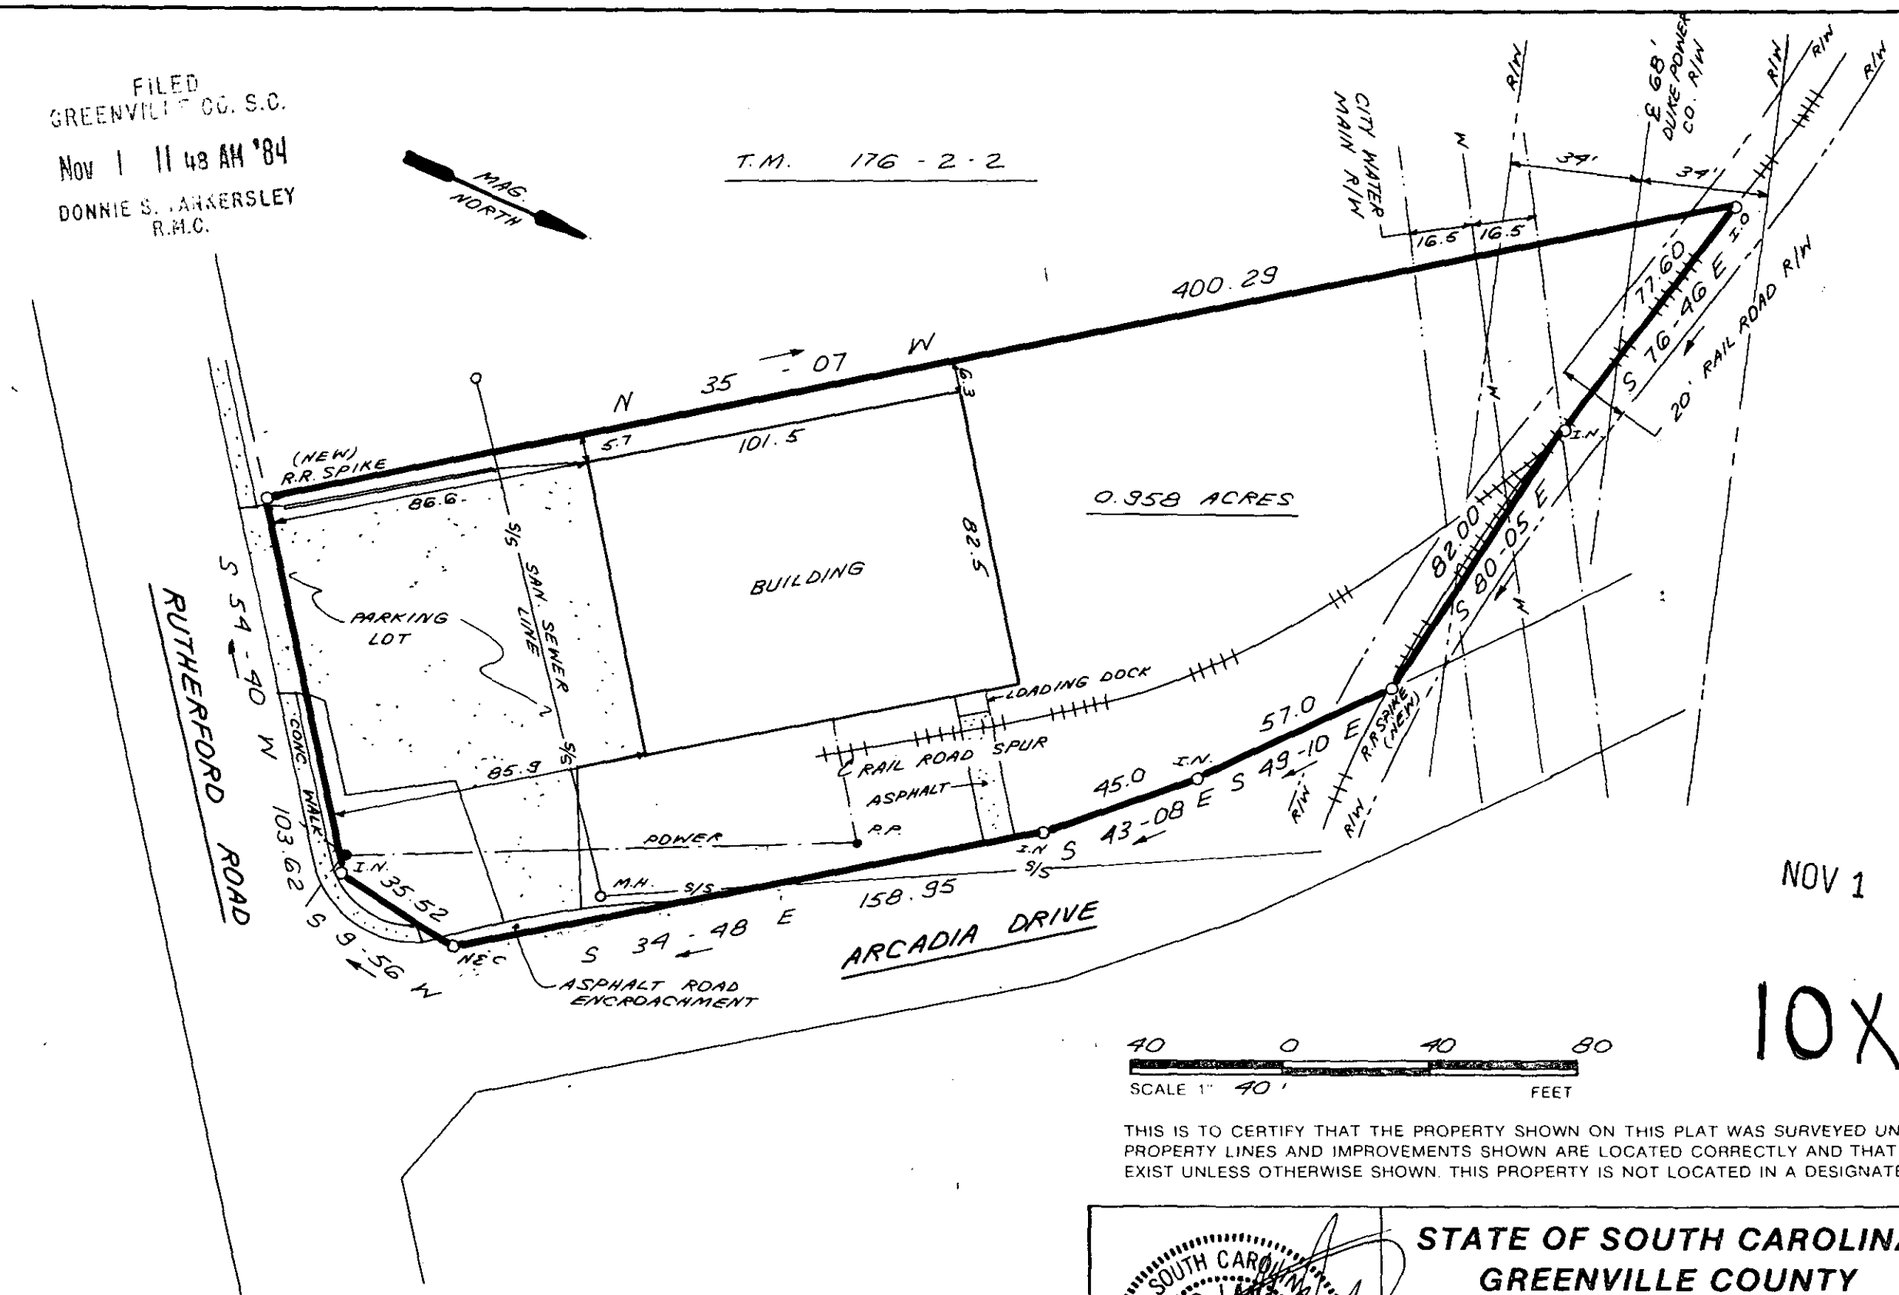

NOV 1 1984
13364
10X-94

40 0 40 80
SCALE 1" 40' FEET

THIS IS TO CERTIFY THAT THE PROPERTY SHOWN ON THIS PLAT WAS SURVEYED UNDER MY DIRECT SUPERVISION. PROPERTY LINES AND IMPROVEMENTS SHOWN ARE LOCATED CORRECTLY AND THAT NO VISIBLE ENCROACHMENTS EXIST UNLESS OTHERWISE SHOWN. THIS PROPERTY IS NOT LOCATED IN A DESIGNATED FLOOD HAZARD AREA.

SOUTH CAROLINA REGISTERED LAND SURVEYOR 4781 JAMES R. FREELAND

RLS: JAMES R. FREELAND
NO: 4781

STATE OF SOUTH CAROLINA
GREENVILLE COUNTY

PROPERTY OF
SOUTHERN REALTY
DEVELOPMENT CORPORATION

FREELAND & ASSOCIATES
Engineers • Land Surveyors
318 WEST STONE AVENUE.
GREENVILLE, S.C.
(803) 271-4924

PLAT BOOK	
DEED BOOK	735 - 162
TAX MAP	176 - 2 - 1.1
PARTY CHIEF	R.A.J.
DRAWN	K.E.G.
DATE	OCT. 30, 1984
DWG. NO.	11989

THE PRINT MACHINE, INC. N41299
MICROFILMED