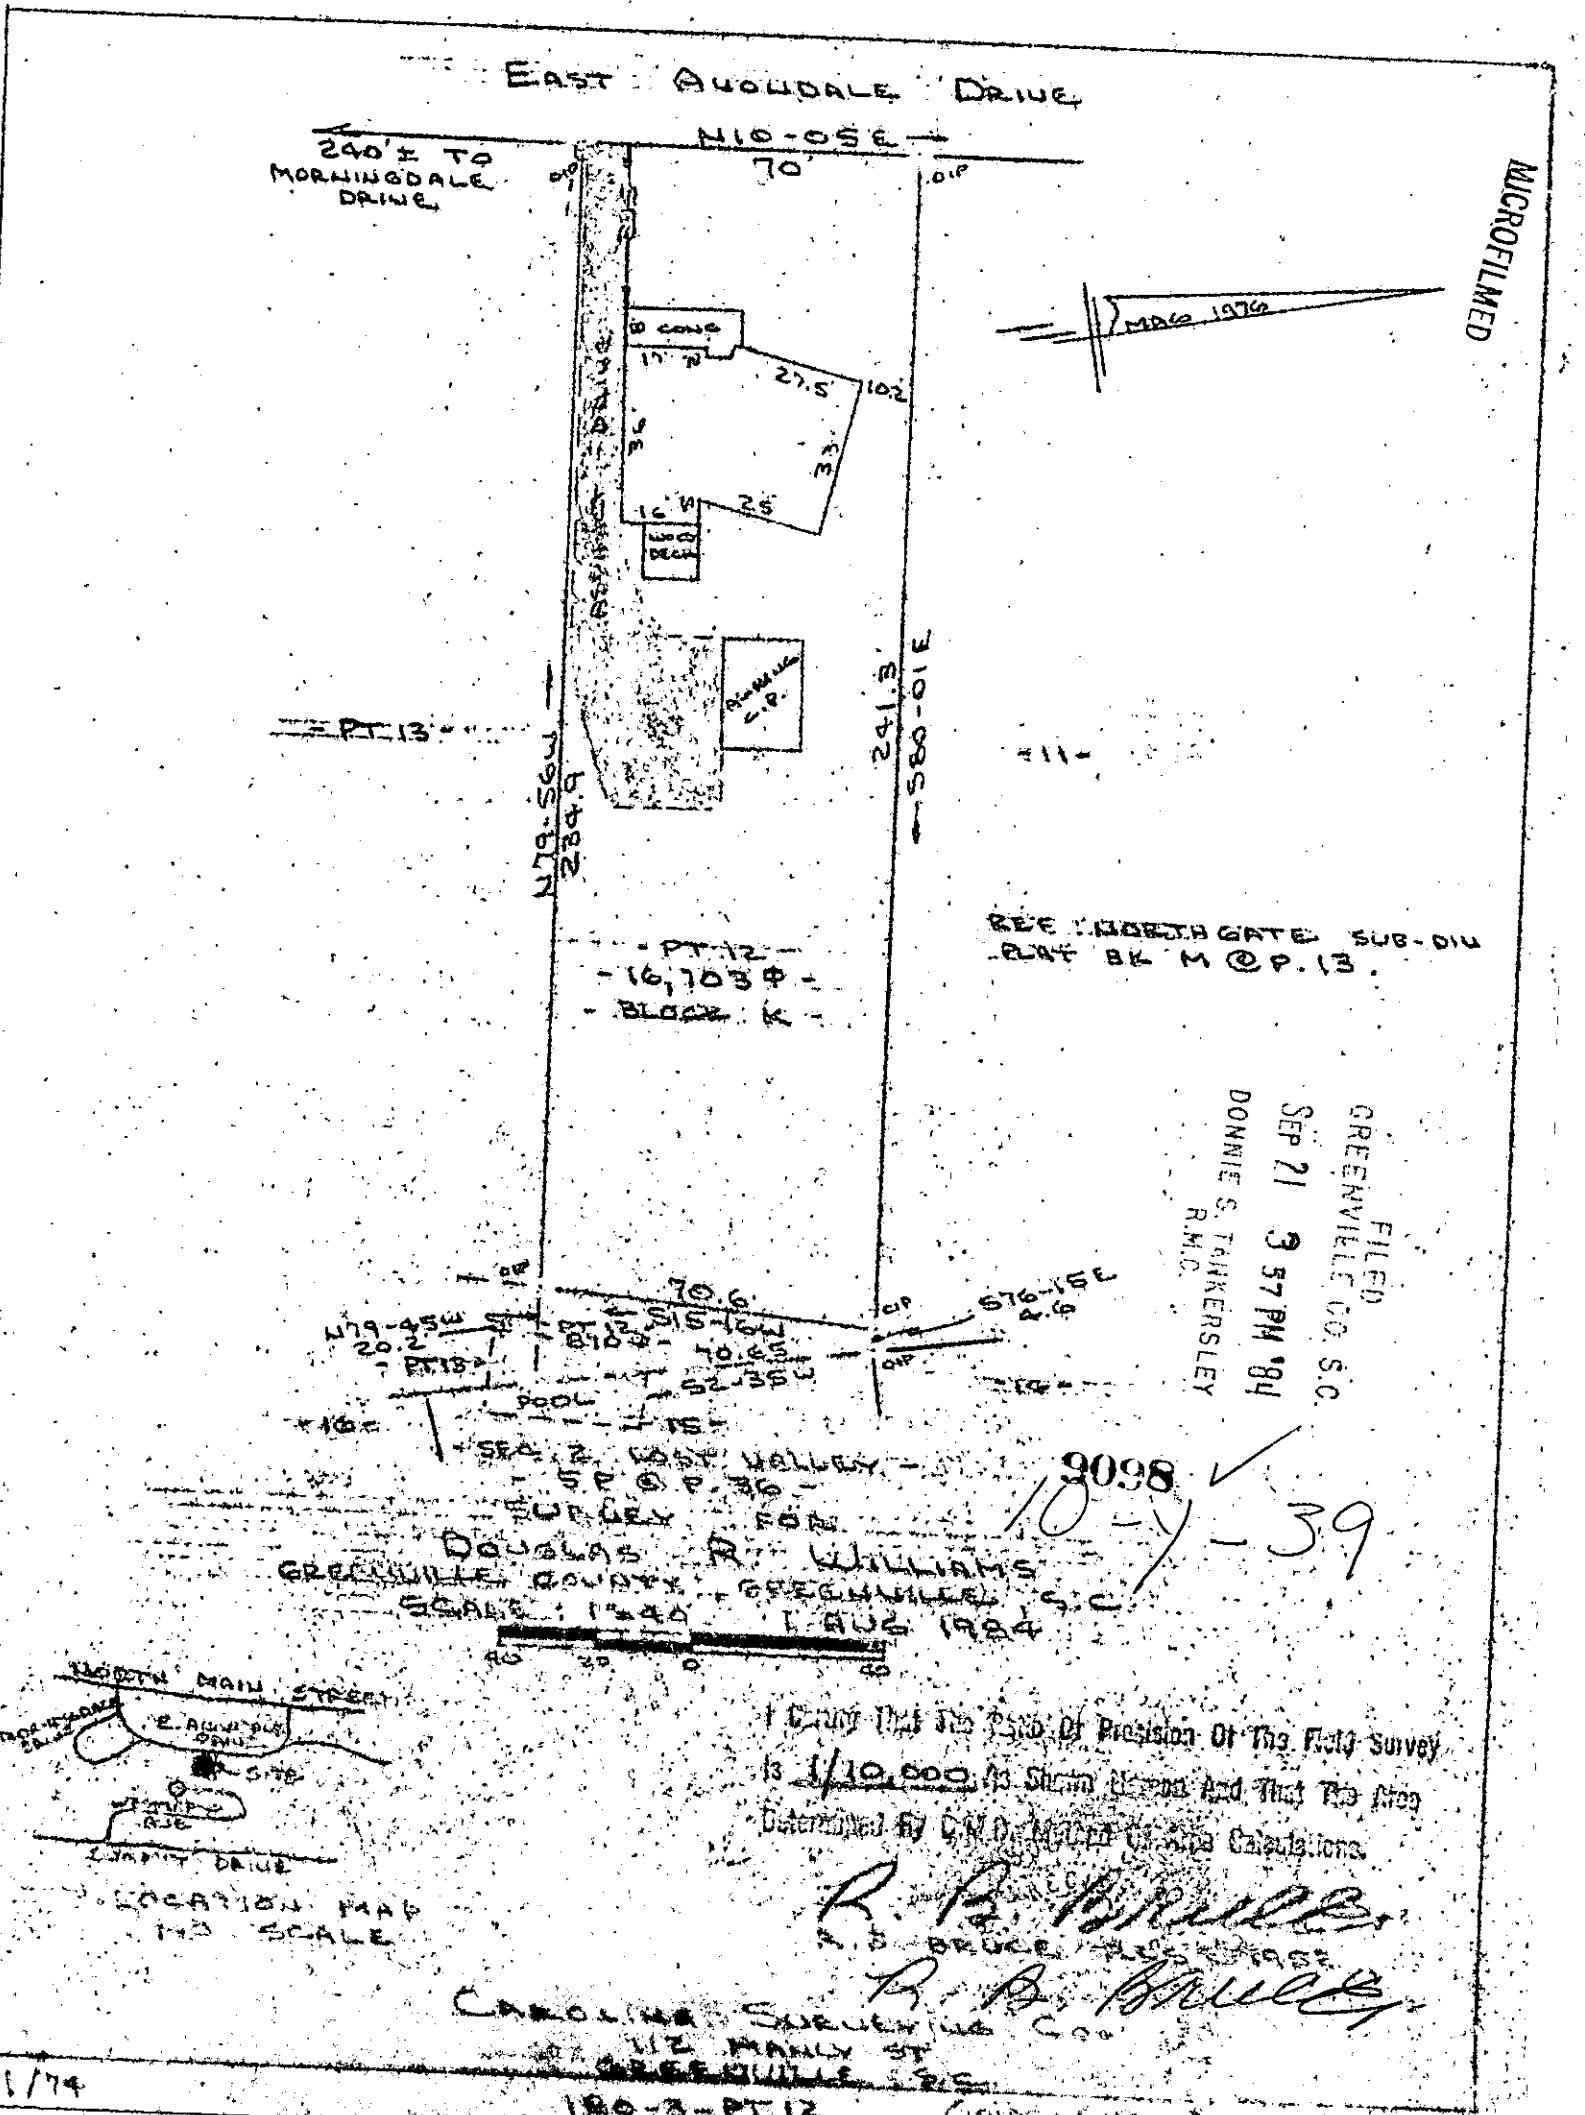
EAST AUGUSTA DRIVE
N10-05E
70
240' ± TO MORNINGDALE DRIVE
MADE 1976
8' CONC
27.5
10.2
33
25
16' W
241.3'
S80-01E
N79-45W
224.6'
PT 13
PT 12
16,703 ±
BLOCK K
11
SEE NORTHGATE SUB-DIV PLAT BK M @ P. 13.
70.6
S79-45E
20.2
PT 18
S10-16W
S76-15E
SEE 2 WEST VALLEY
SEE P. 36
SURVEY FOR
DOUGLAS R. WILLIAMS
GREENVILLE COUNTY, GREENVILLE S.C.
SCALE: 1"=40'
1 AUG 1984
NORTH MAIN STREET
E. AUGUSTA DRIVE
SITE
LOCATION MAP
NO SCALE
I Certify That The Ratio Of Precision Of This Field Survey Is 1/10,000 As Shown Hereon And That The Area Determined By C.R.D. Method Of Area Calculations.
R. B. BRUCE, PLS 1982
CAROLINA SURVEYING CO.
112 MANLY ST
GREENVILLE S.C.
2.51/74
180-3-PT 12
3.00 3 1.A01.
MICROFILMED
FILED
GREENVILLE CO. S.C.
SEP 21 3 57 PM '84
DONNIE S. TANKERSLEY
R.M.C.
9098
10-1-39