MICROFILMED

FILED
OCT 12 10 41 AM '84
DONNIE S. TANKERSLEY
R.M.C.

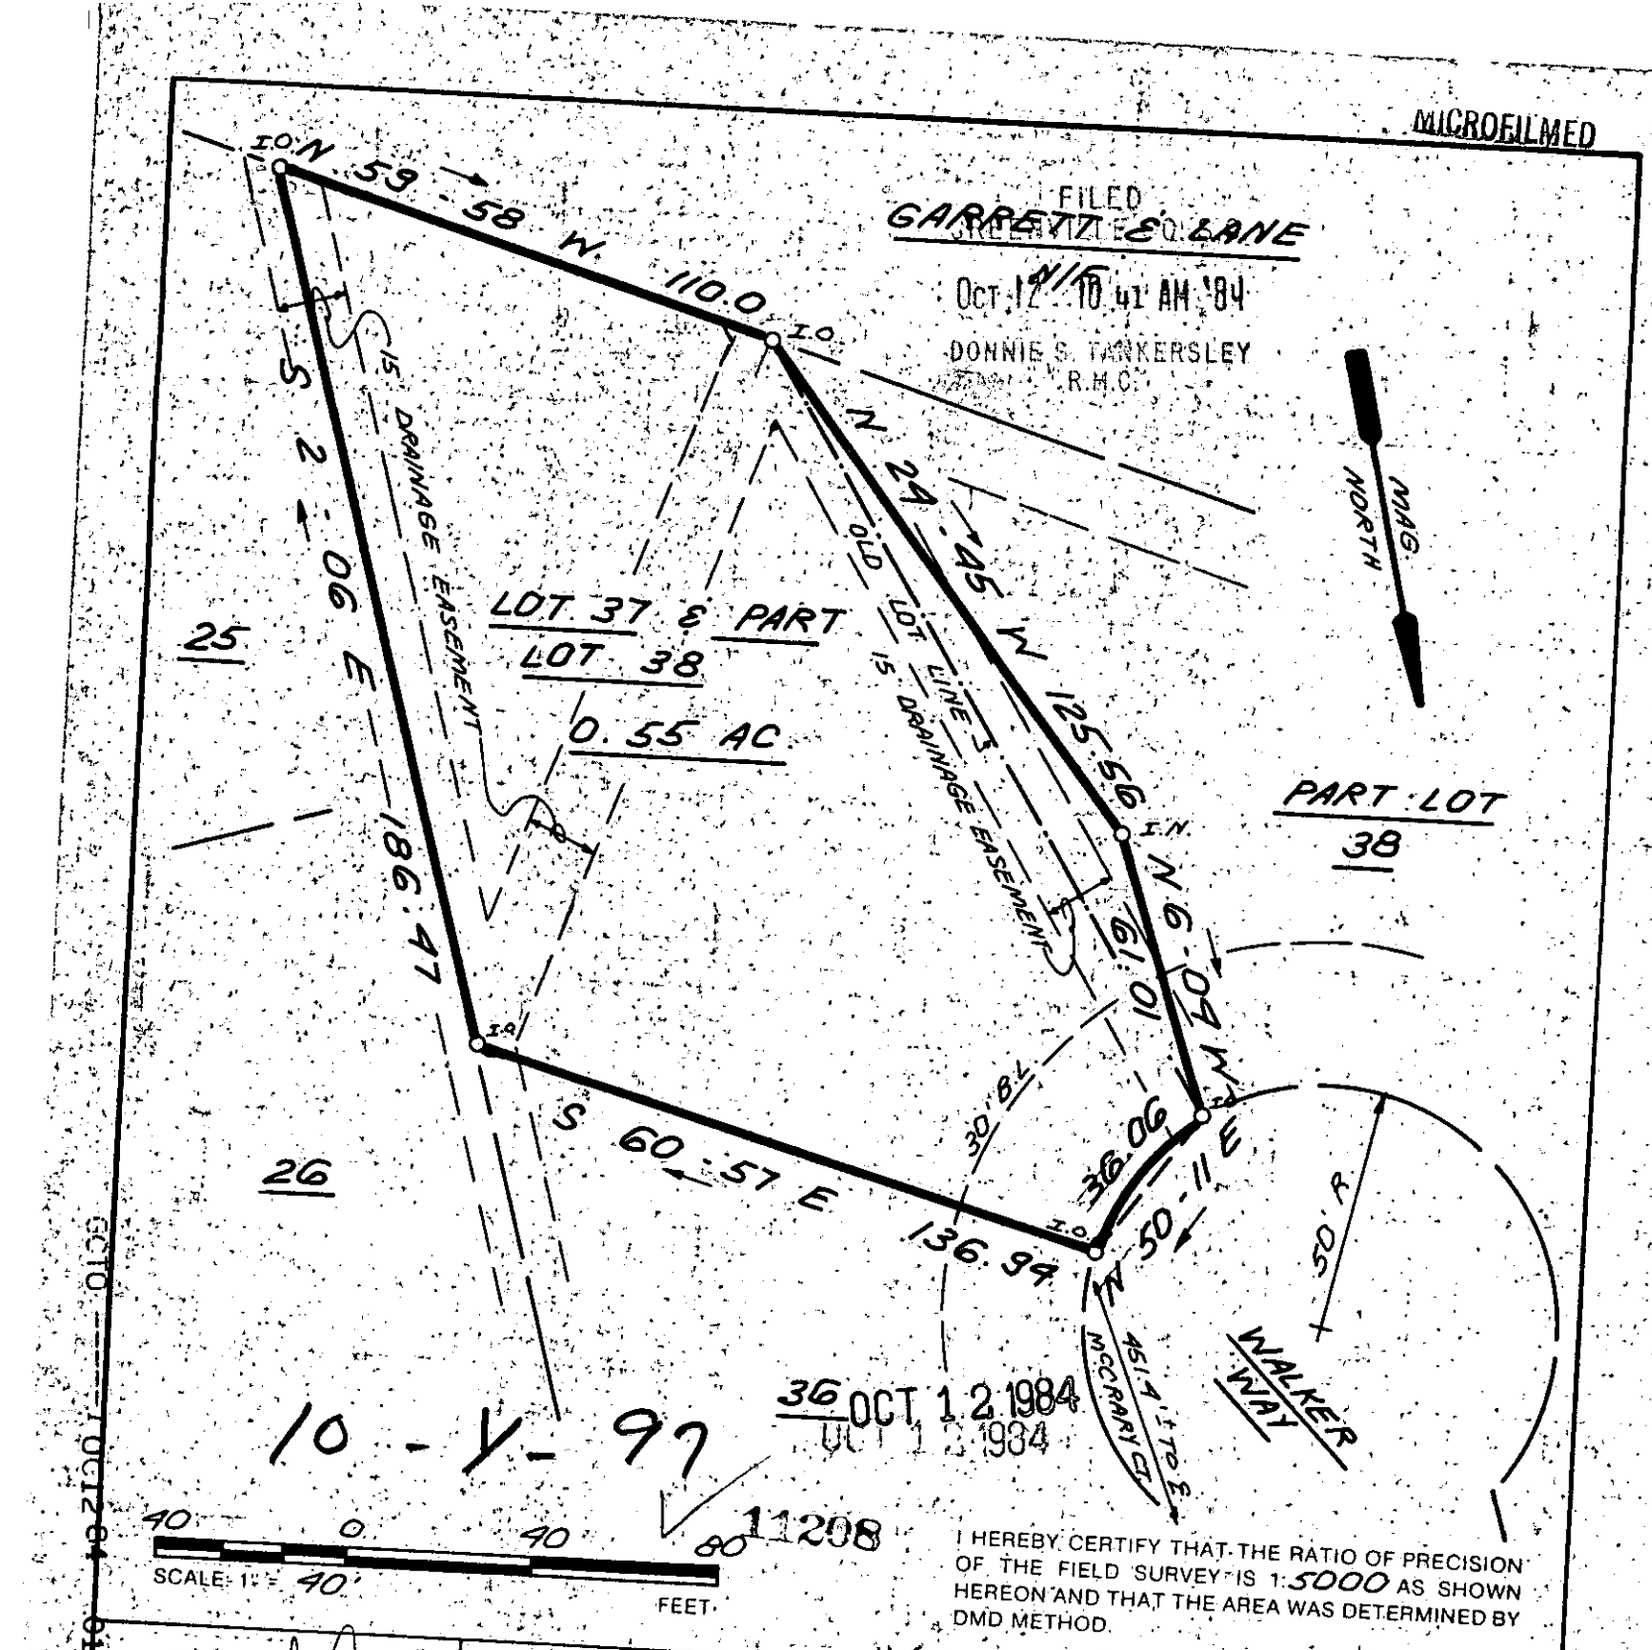

10-Y-97

36 OCT 12 1984

11208

I HEREBY CERTIFY THAT THE RATIO OF PRECISION OF THE FIELD SURVEY IS 1:5000 AS SHOWN HEREON AND THAT THE AREA WAS DETERMINED BY DMD METHOD.

SOUTH CAROLINA REGISTERED LAND SURVEYOR 4781 JAMES R. FREELAND

STATE OF SOUTH CAROLINA
GREENVILLE COUNTY

WALKER ESTATES
LOT 37 & PART LOT 38
PROPERTY OF
U.S. SHELTER CORP.

FREELAND & ASSOCIATES
Engineers • Land Surveyors
318 WEST STONE AVENUE.
GREENVILLE, S.C.
(803) 271-4924

PLAT BOOK	10 M @ 2
DEED BOOK	
TAX MAP	
PARTY CHIEF	J.C.
DRAWN	K.E.G.
DATE	OCT. 10, 1984
DWG. NO.	11876-2

SCALE	1" = 40'
REG. LS	JAMES R. FREELAND
NO.	4781

THE PRINT MACHINE, INC. N37703

GCTO ---- 7 OCT 2 84 010 3.00