FILED
GREENVILLE CO. S.C.
DEC 31 1 48 PM '84
DONNIE S. TANKERSLEY
R.M.C.

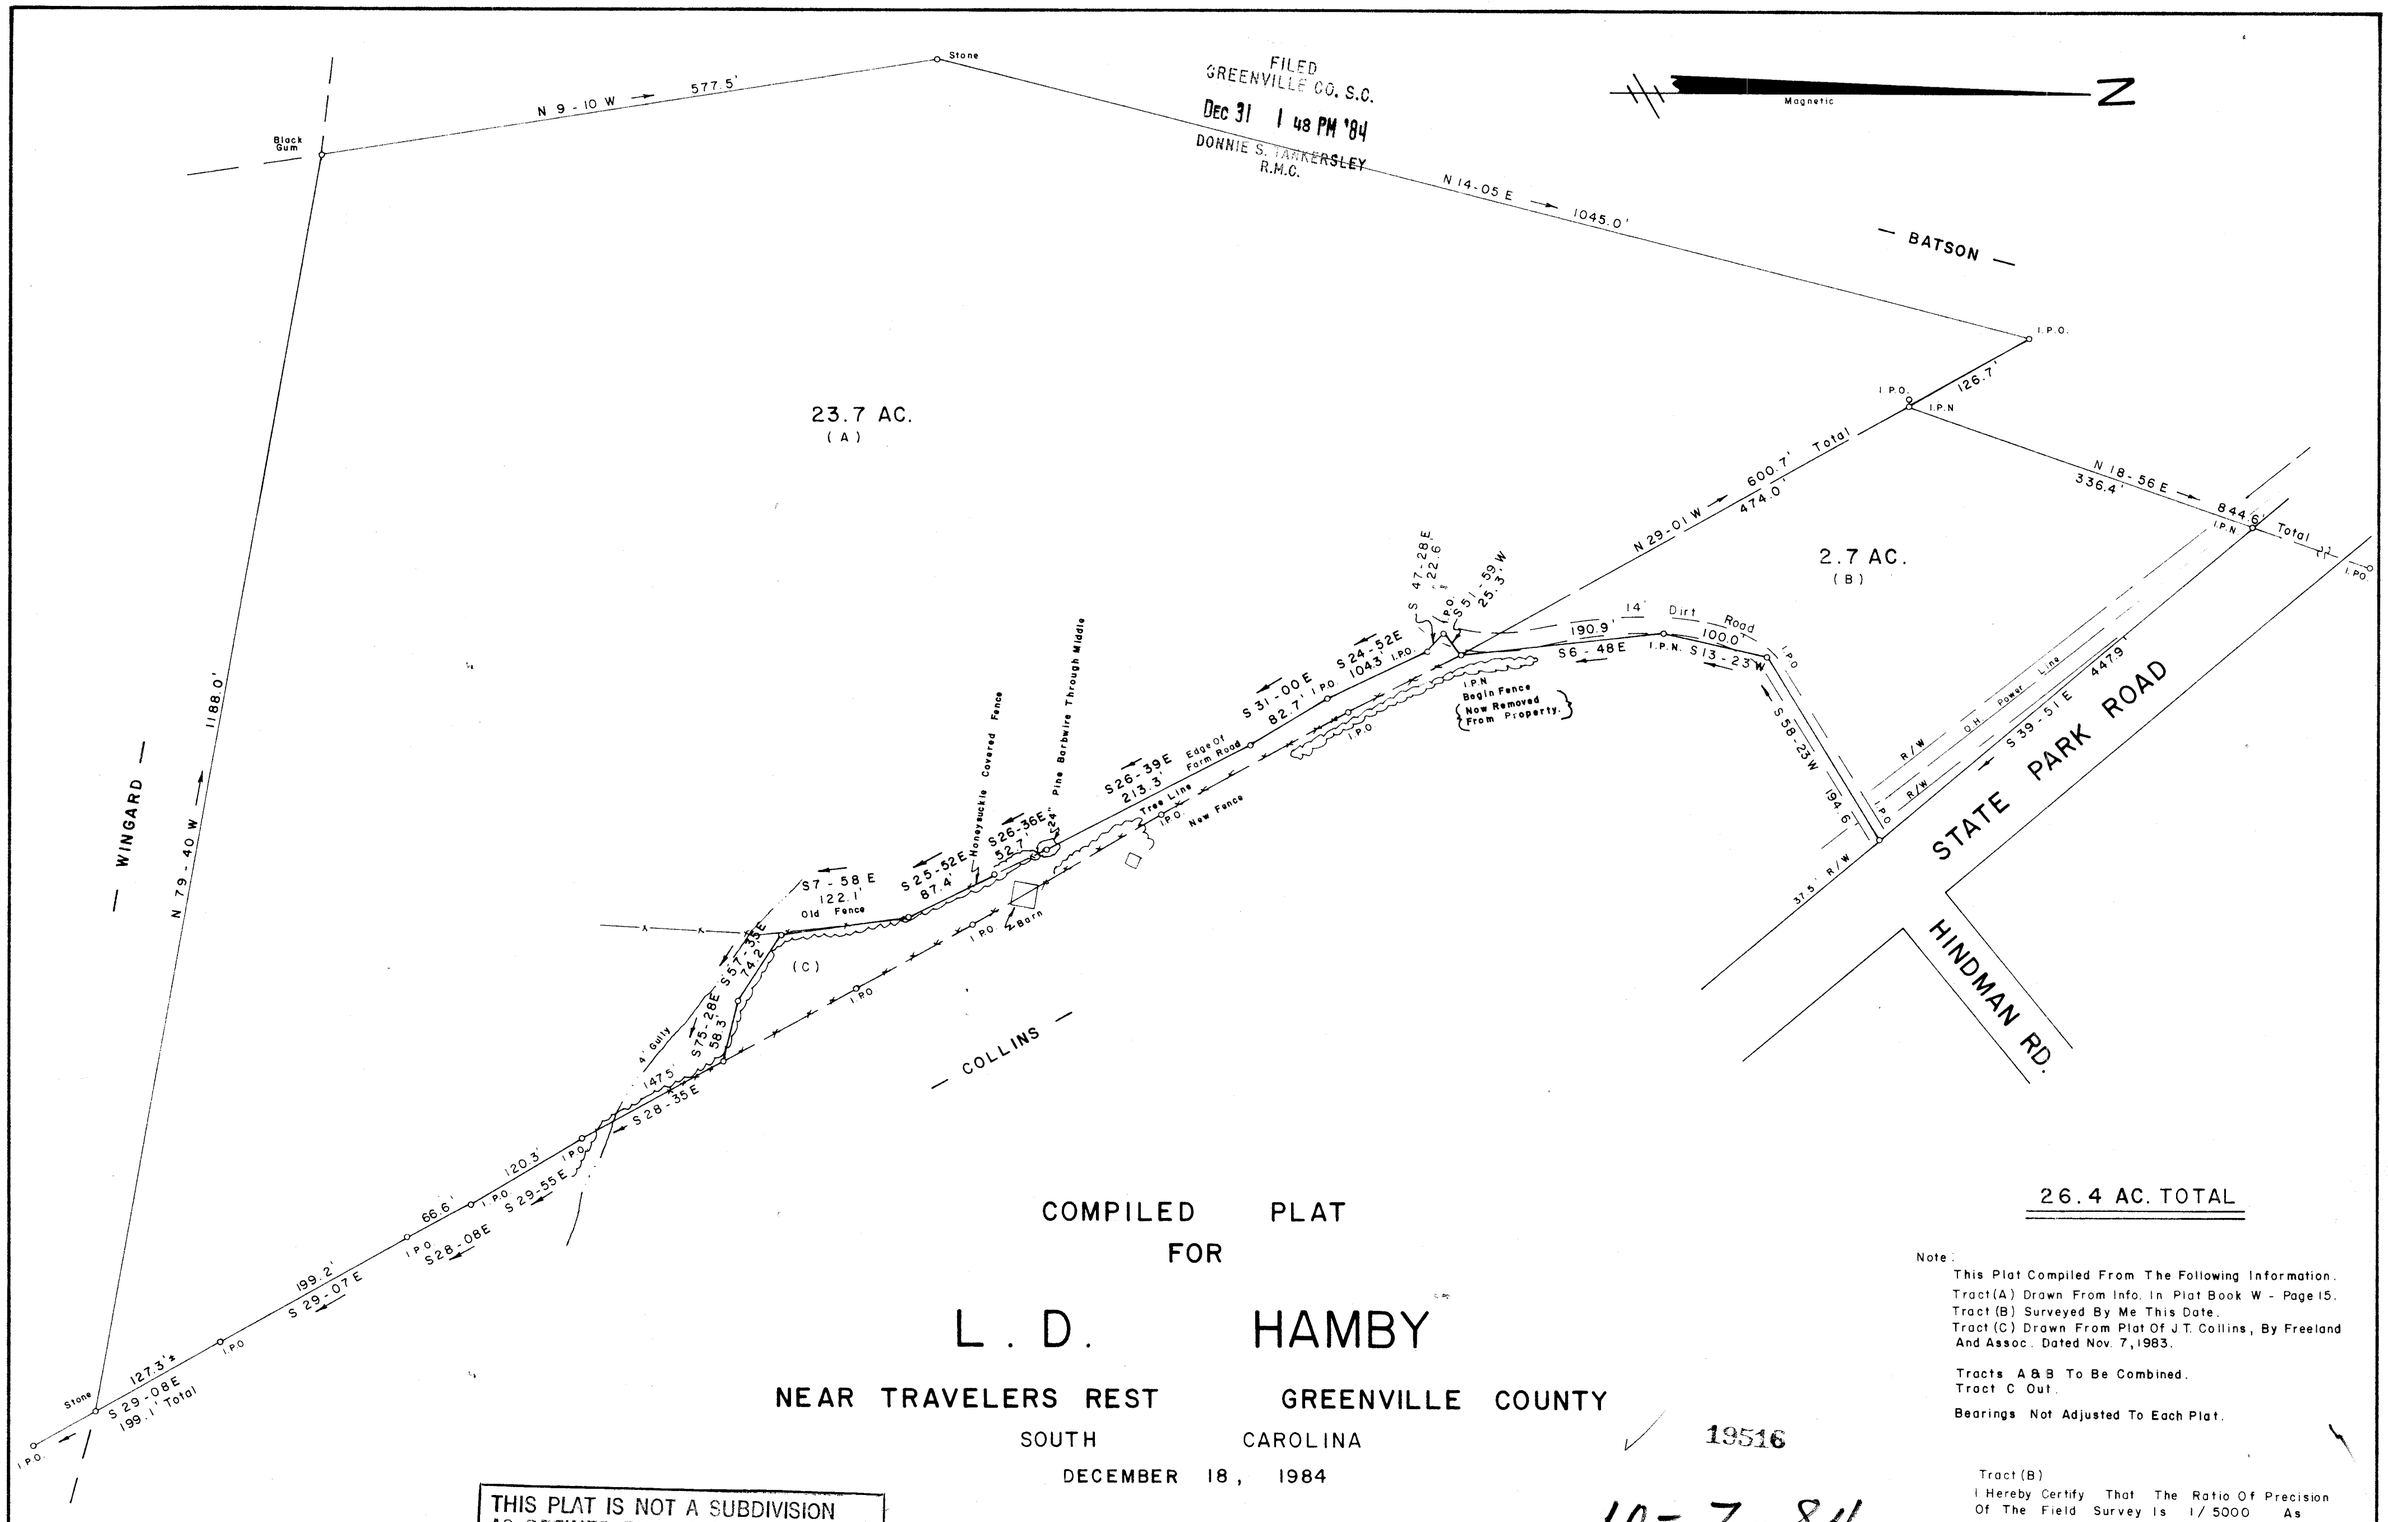

COMPILED PLAT
FOR

L. D. HAMBY

NEAR TRAVELERS REST GREENVILLE COUNTY
SOUTH CAROLINA
DECEMBER 18, 1984

26.4 AC. TOTAL

Note:
This Plat Compiled From The Following Information.
Tract (A) Drawn From Info. In Plat Book W - Page 15.
Tract (B) Surveyed By Me This Date.
Tract (C) Drawn From Plat Of J.T. Collins, By Freeland And Assoc. Dated Nov. 7, 1983.

Tracts A & B To Be Combined.
Tract C Out.

Bearings Not Adjusted To Each Plat.

19516

10-2-84

DEC 31 1984

Tract (B)
I Hereby Certify That The Ratio Of Precision Of The Field Survey Is 1/5000 As Shown Hereon And The Area Was Determined By D.M.D. Method.

Jeffery M. Plumblee
P.L.S. # 7881

100 0 100 200
Scale 1" = 100'

THIS PLAT IS NOT A SUBDIVISION AS DEFINED BY THE GREENVILLE COUNTY SUBDIVISION REGULATIONS.

12/31/84 F. J. Forbes
Chairman, Secretary, or Director of Planning.
Greenville County Planning Com.

JEFFERY M. PLUMBLEE, INC.
LAND SURVEYING
P.O. BOX 788
TRAVELERS REST S.C. 29690
(803) 834-4426

500.3 - 1 - 4

F.B. 25

MICROFILMED
ECTO 1 DE31 84 054 5.00CD