MICROFILMED

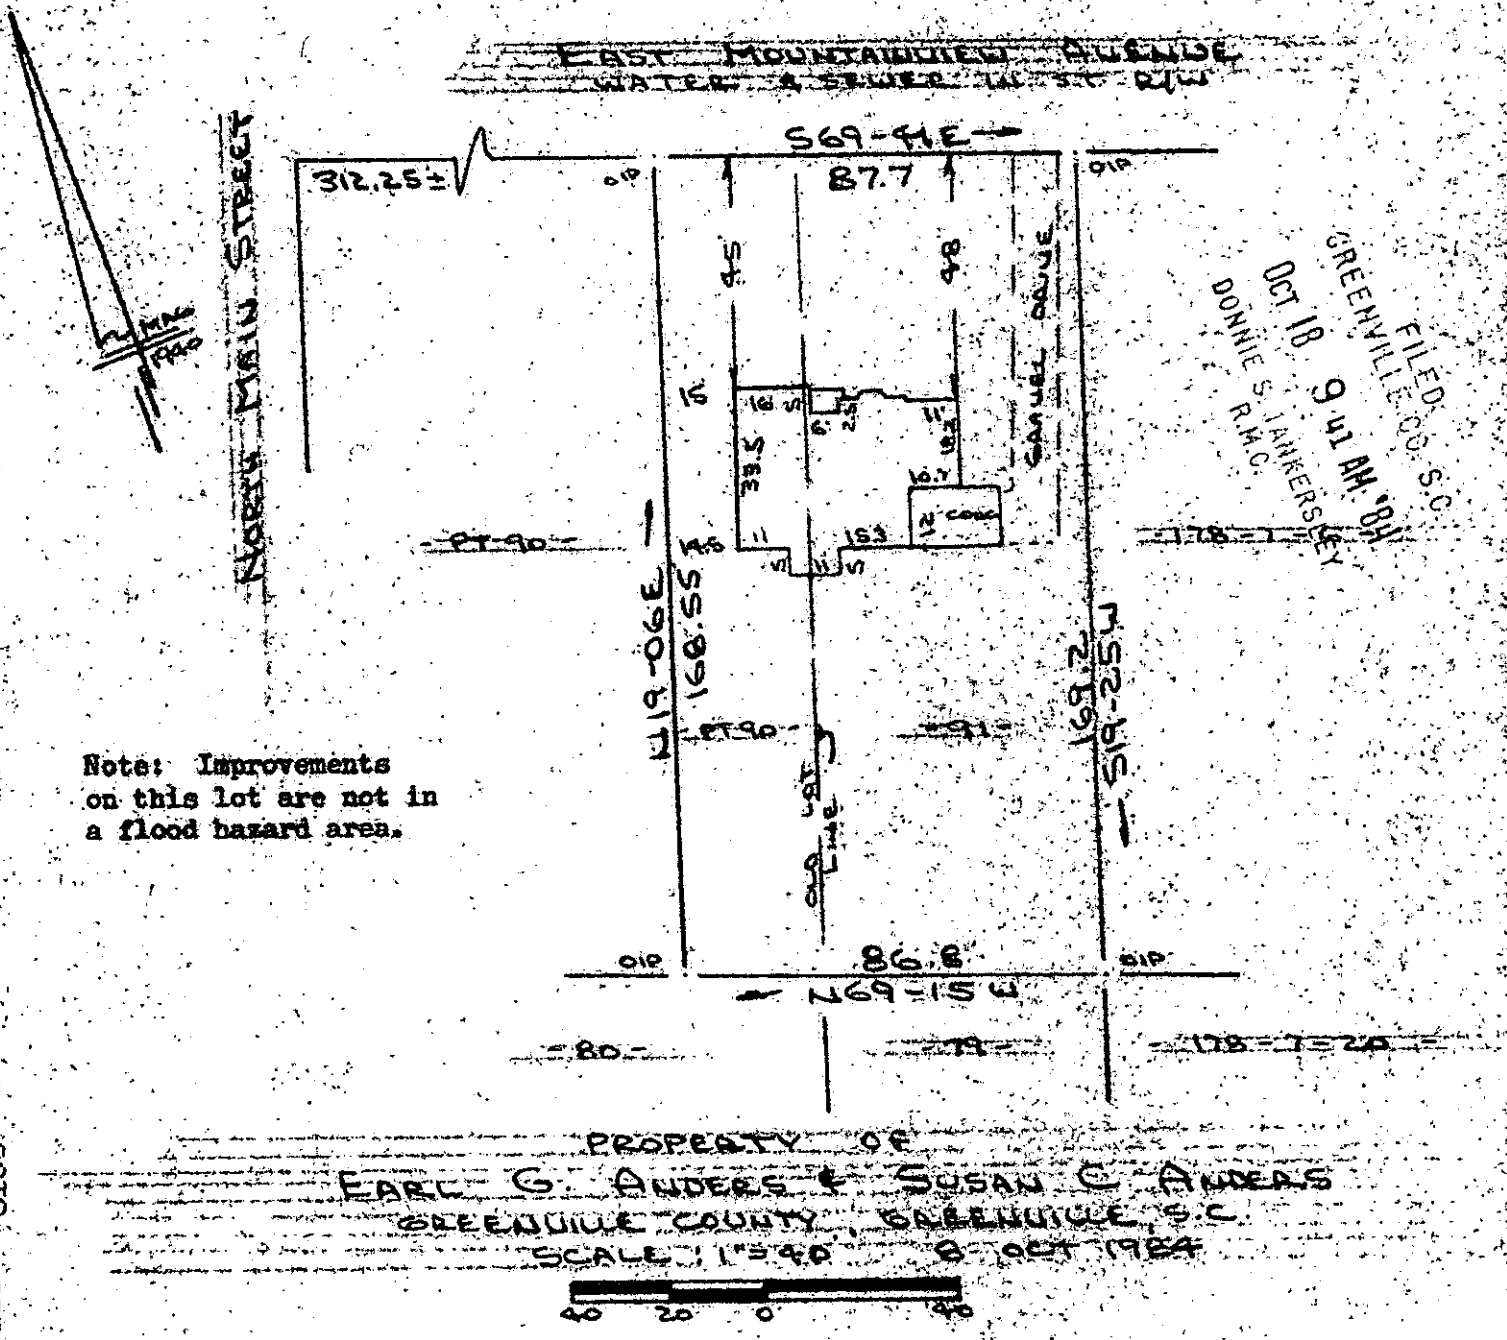

Note: Improvements on this lot are not in a flood hazard area.

This is to certify that on the 8th day of October, 1984, I surveyed the property shown on this plat, being known as lot 91 and part of lot 90 on plat of NORTH PARK and recorded in the RMC Office Greenville County, S. C. in Plat Book " K " at Pages 48 & 49 and also known as PROPERTY OF EARL G. ANDERS & SUSAN C. ANDERS and recorded in Plat Book at Page ; and that the property lines, walls and buildings are as shown hereon, and that the walls and buildings located on said lot do not encroach or project on said premises, and no power lines cross this property except as shown hereon.

11834

OCT 18 1984

11-A-14

CAROLINA SURVEYING CO.
112 Manly St.
Greenville, S. C.

R. B. Bruce

R. B. Bruce, RLS # 1952

266/47 A

178-7-1C

OCT 18 84 009