MICROFILMED

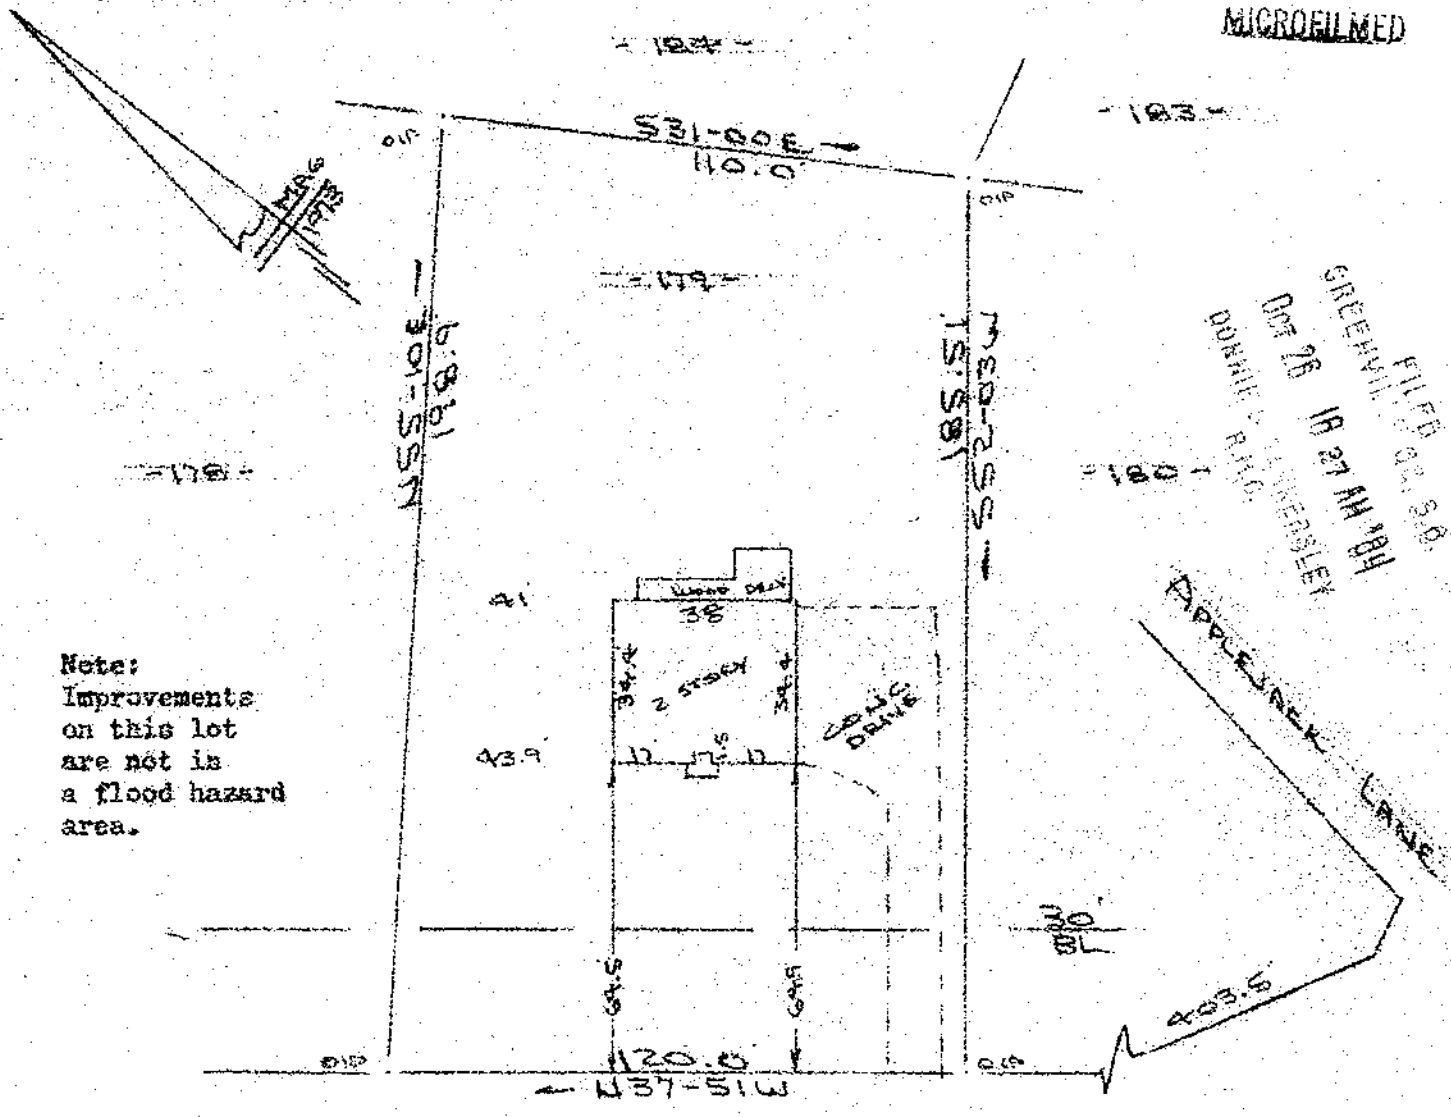

Note:
Improvements on this lot are not in a flood hazard area.

FILED
GREENVILLE CO. S.C.
OCT 26 10 27 AM '84
DONNIE S. TANKERSLEY
R.M.C.

PEBBLECREEK DRIVE
WATER & SEWER IN ST R/W

PROPERTY OF
RICHARD A. RYDARCWSKI & LISA N. RYDARCWSKI
NEAR GREENVILLE S.C.
SCALE: 1"=40' 24 OCT 1984

This is to certify that on the 24th day of October, 1984, I surveyed the property shown on this plat, being known as lot 179 on plat of PEBBLECREEK PHASE 1 and recorded in the RMC Office Greenville County, S. C., in Plat Book " 5 - D " at Page 2 ; and that the property lines, walls and buildings are as shown hereon, and that the walls and buildings located on said lot do not encroach or project on adjacent street or property, and that no adjacent walls or buildings encroach or project on said premises, and no power lines cross this property except as shown hereon.

11-A-47 OCT 26 1984

12572

Recordable Plat

CAROLINA SURVEYING CO.
112 Manly St.,
Greenville, S. C.

R. B. Bruce, RLS # 1952

275/67