MICROFILMED

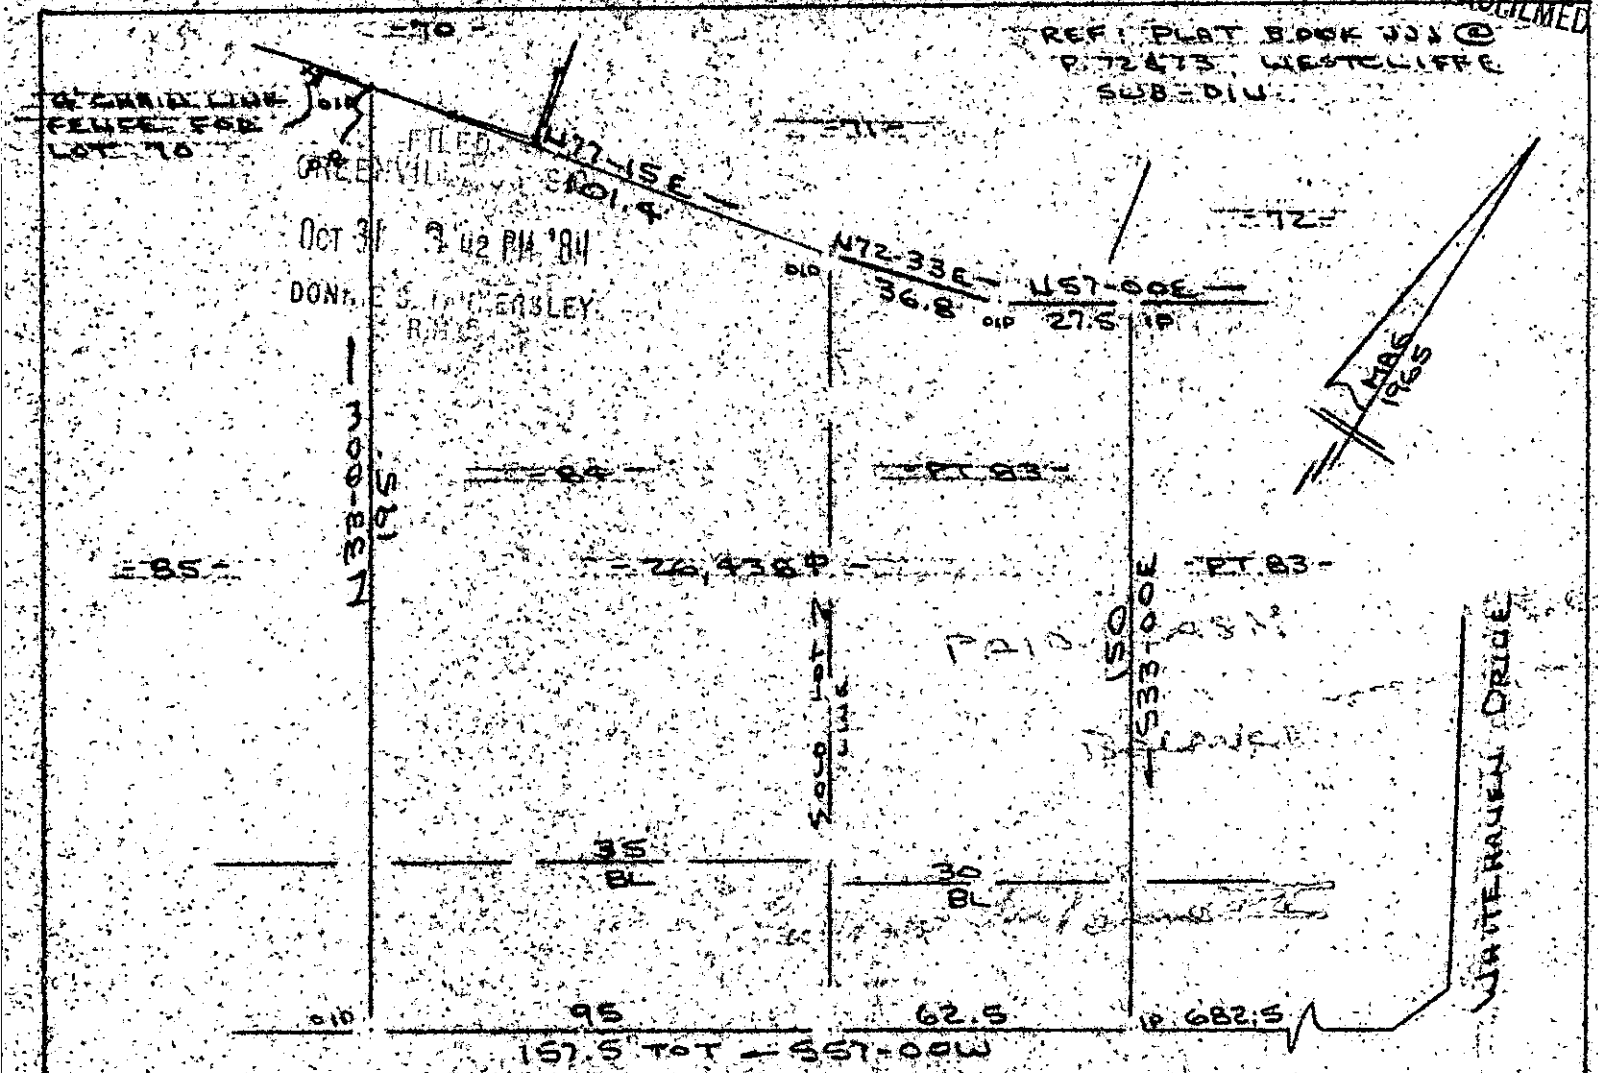

EASTBOURNE ROAD
WATER & SEWER IN RD R/W

SURVEY FOR
JIMMY G. MANTEKAS
NEAR GREENVILLE, GREENVILLE COUNTY, S.C.
SCALE: 1"=40' 2 OCT 1984

40 20 0 40

13193

11-A-75

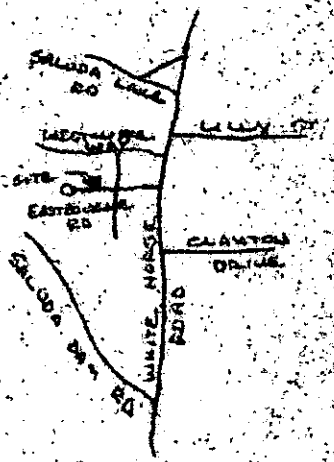

LOCATION MAP
NO SCALE

I Certify That The Ratio Of Precision Of The Field Survey Is 1/5000± As Shown Hereon And That The Area Determined By D.M.D. Method Of Area Calculations.

R. B. Bruce

R. B. BRUCE RLS #1952

Recordable Plat

CAROLINA SURVEYING CO.
112 MANLY ST
GREENVILLE, S.C.

3.00CI

3 OC31 84 — 242

B 3 2 — 5 — 117 & PT 118