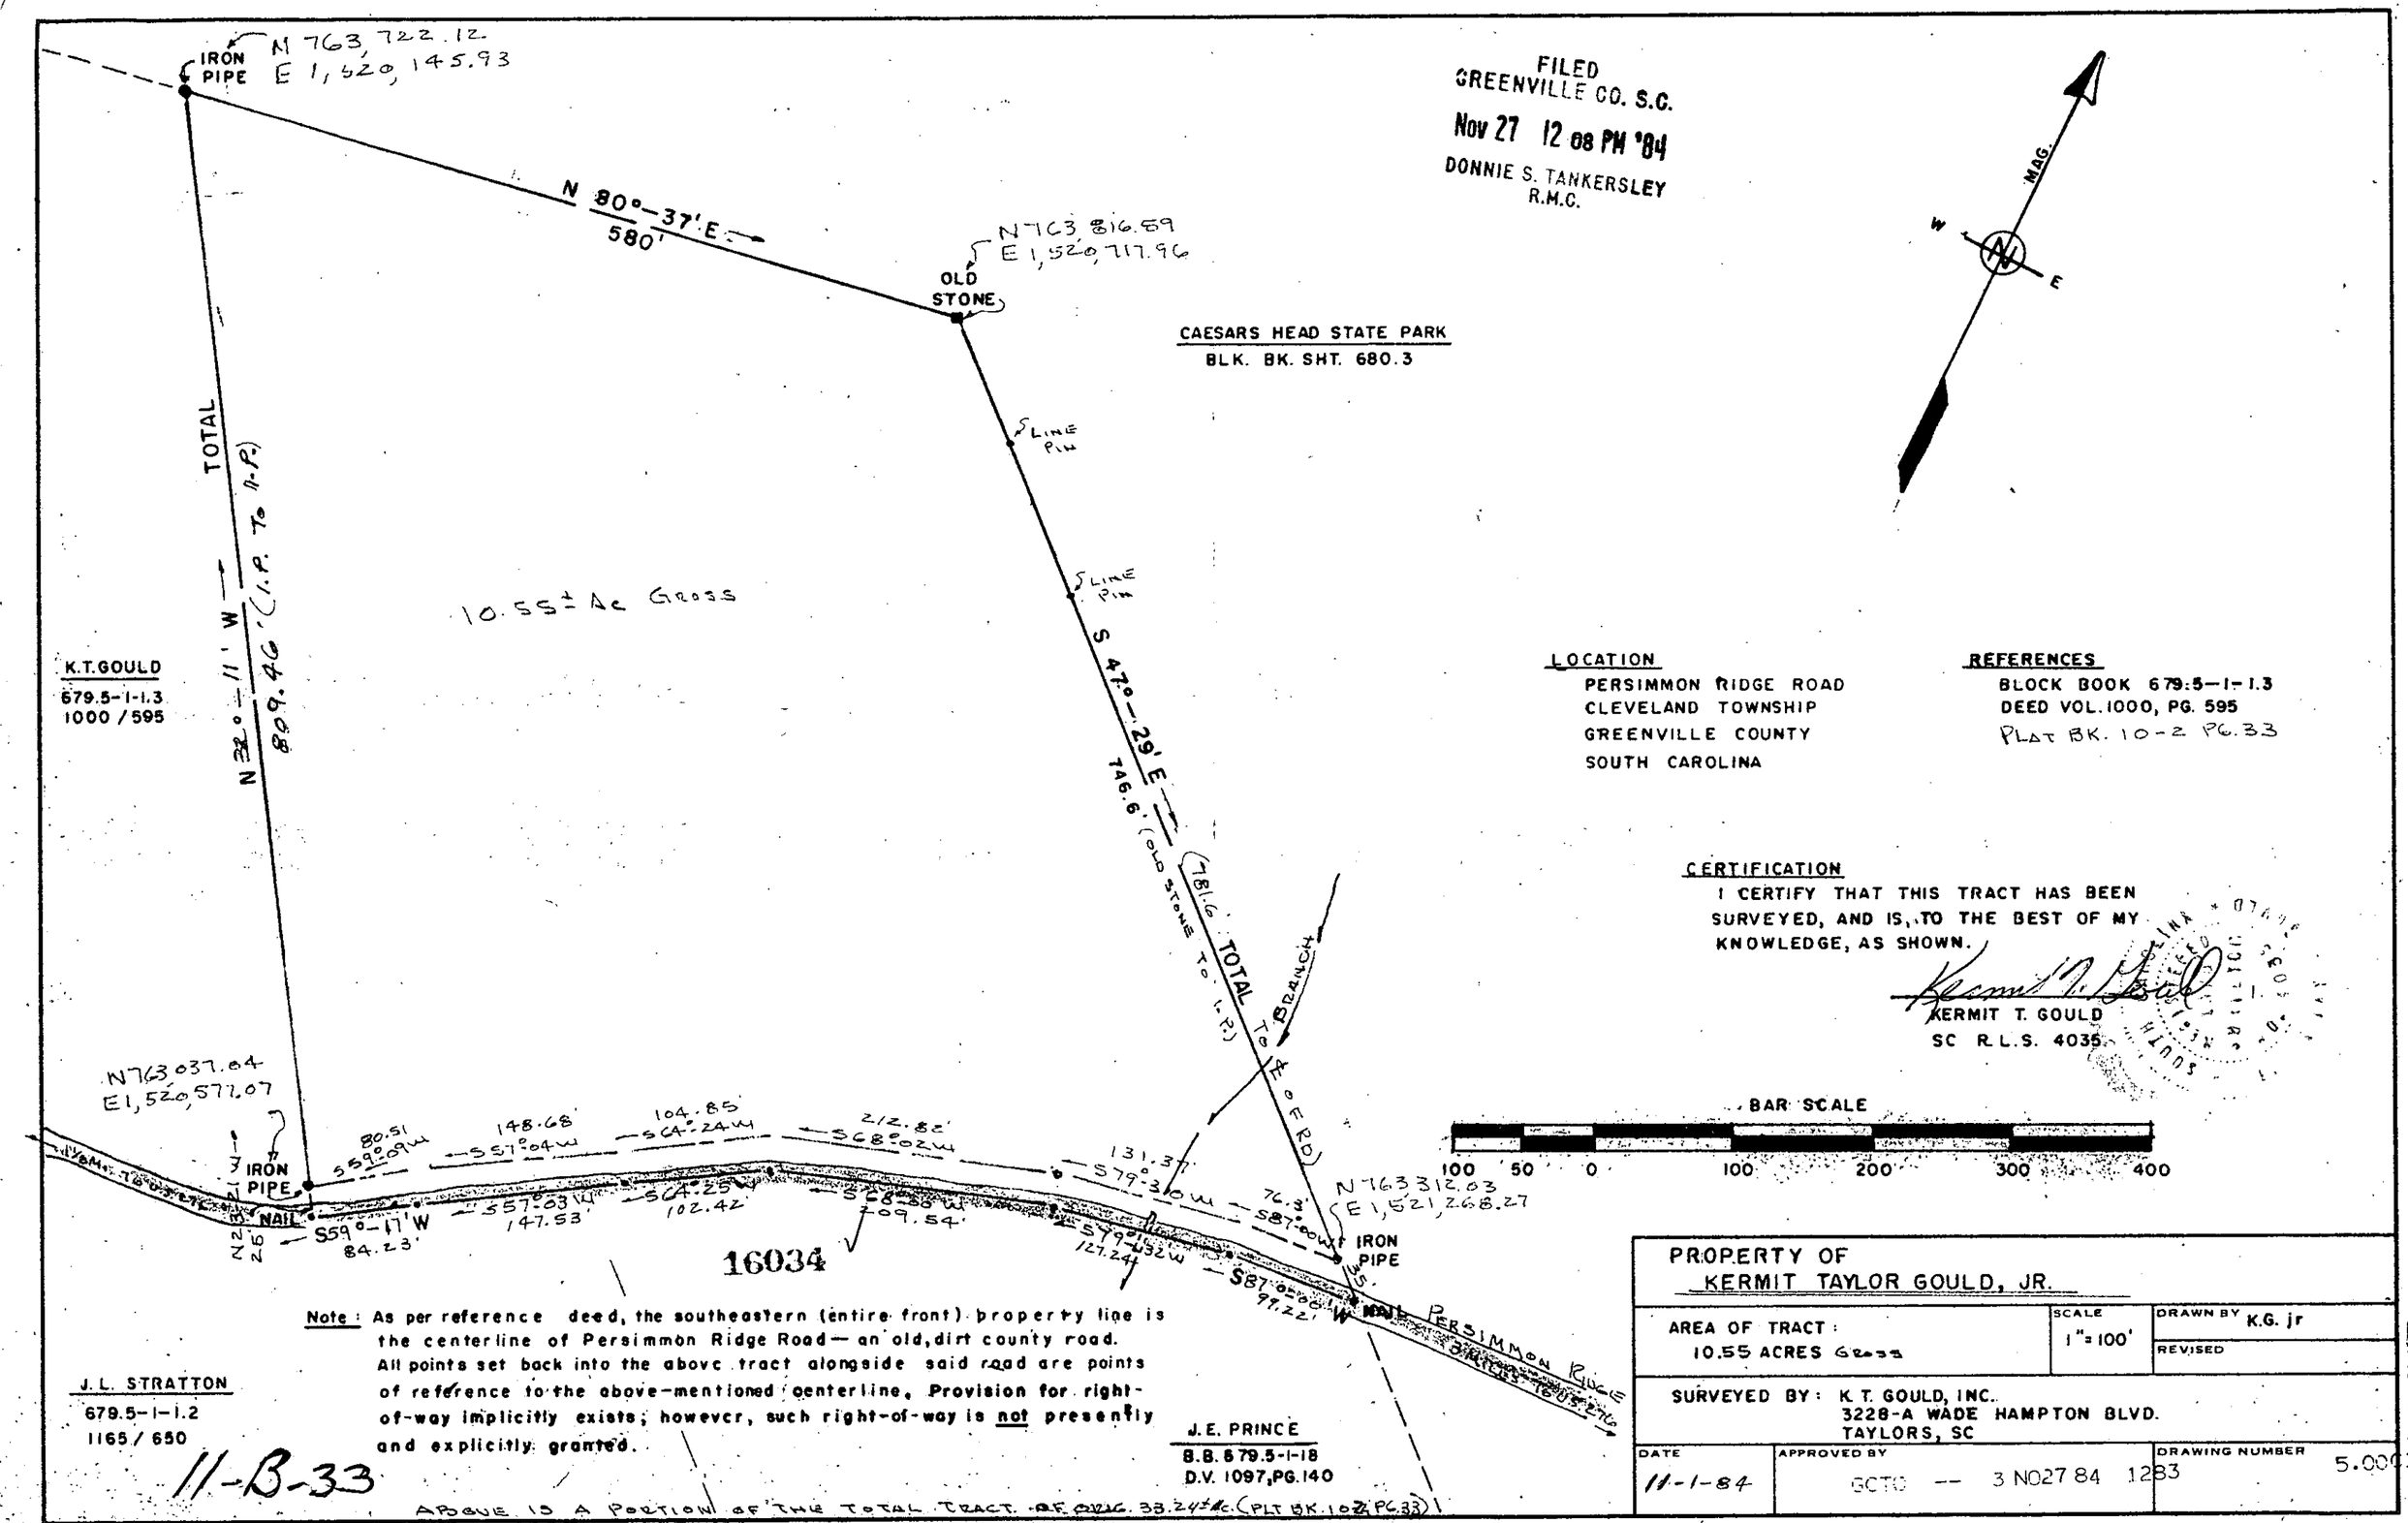

FILED
GREENVILLE CO. S.C.
Nov 27 12 08 PM '84
DONNIE S. TANKERSLEY
R.M.C.

LOCATION
PERSIMMON RIDGE ROAD
CLEVELAND TOWNSHIP
GREENVILLE COUNTY
SOUTH CAROLINA

REFERENCES
BLOCK BOOK 679.5-1-1.3
DEED VOL. 1000, PG. 595
PLAT BK. 10-2 PG. 33

CERTIFICATION
I CERTIFY THAT THIS TRACT HAS BEEN SURVEYED, AND IS, TO THE BEST OF MY KNOWLEDGE, AS SHOWN.

Kermit T. Gould
KERMIT T. GOULD
SC R.L.S. 4035

Note: As per reference deed, the southeastern (entire front) property line is the centerline of Persimmon Ridge Road — an old, dirt county road. All points set back into the above tract alongside said road are points of reference to the above-mentioned centerline. Provision for right-of-way implicitly exists; however, such right-of-way is not presently and explicitly granted.

PROPERTY OF KERMIT TAYLOR GOULD, JR.		
AREA OF TRACT: 10.55 ACRES Gross	SCALE 1" = 100'	DRAWN BY K.G. jr REVISED
SURVEYED BY: K.T. GOULD, INC. 3228-A WADE HAMPTON BLVD. TAYLORS, SC		
DATE 11-1-84	APPROVED BY GCTO -- 3 NO27 84 1283	DRAWING NUMBER 5.000

MICROFILMED

K+E CRYSTALENE ® 12x18 ARCHITECTS' STANDARD FORM

MADE IN U.S.A.