MICROFILMED

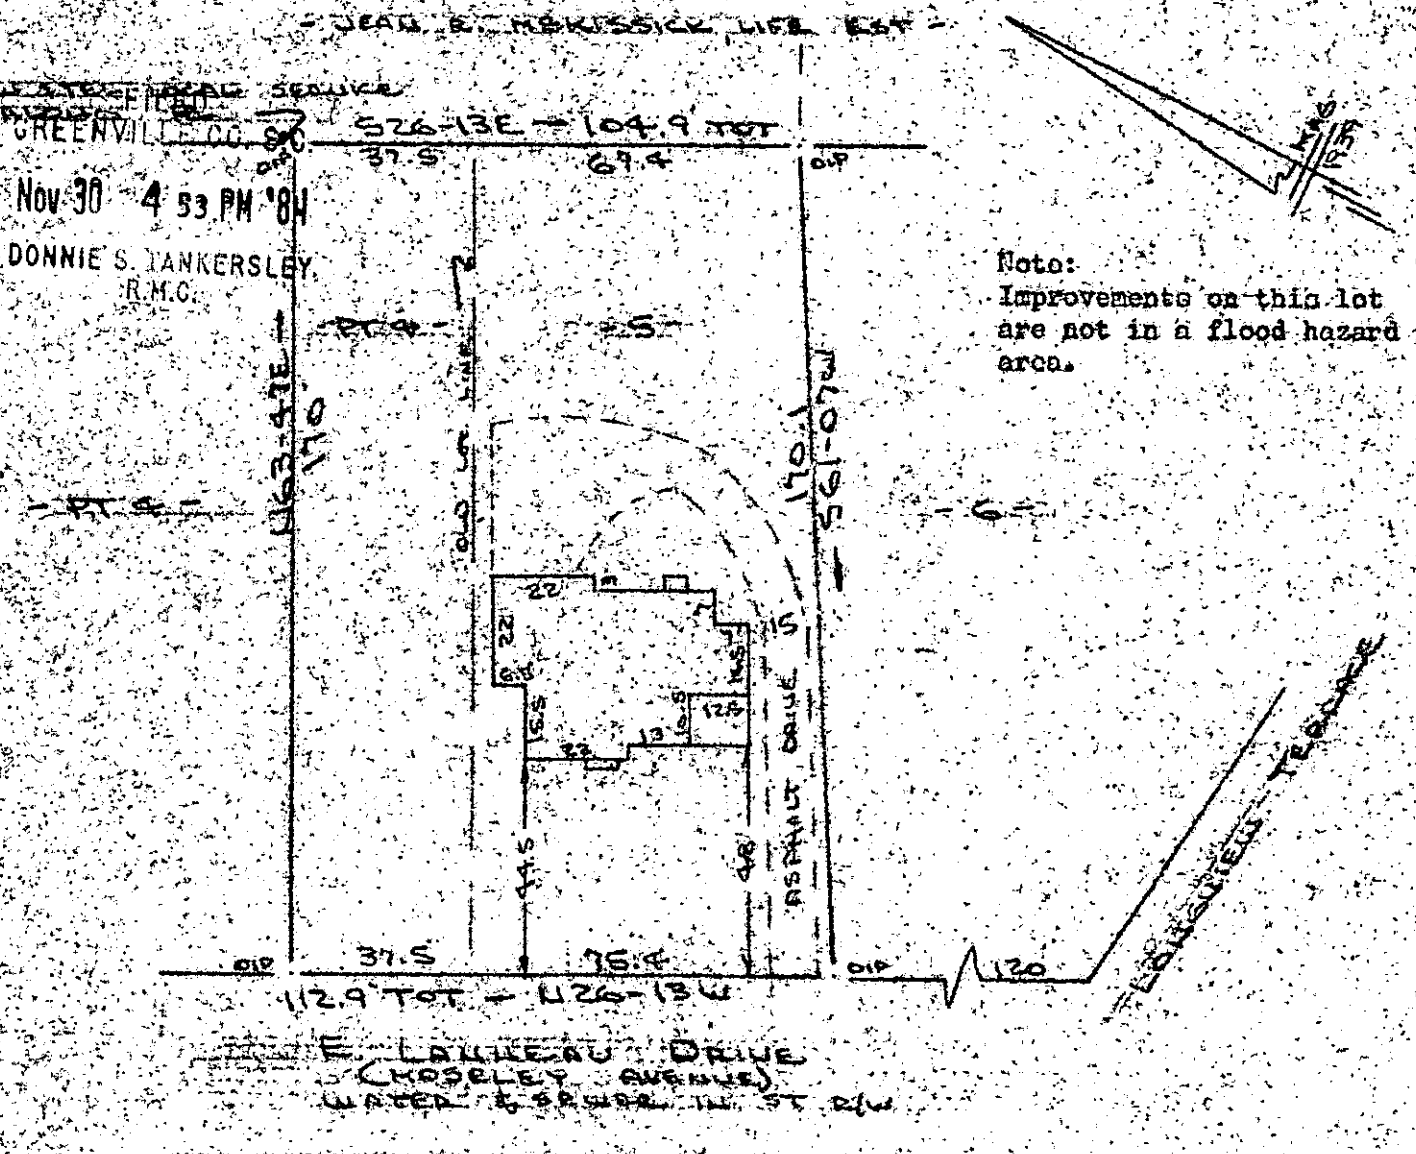

PROPERTY OF
WILLIAM E. SPEARS, III & CAROLYN MOORE SPEARS
GREENVILLE COUNTY, GREENVILLE, S.C.
SCALE: 1" = 40' 27 NOV 1984

40 20 0 40

This is to certify that on the 27th day of November, 1984, I surveyed the property shown on this plat, being known as lot 5 and part of lot 4 on plat of ADDITION NO. 2 TO FOREST HILLS and recorded in the RMC Office Greenville County, S. C., in Plat Book " J " at Page 213; and that the property lines, walls and buildings are as shown hereon, and that the walls and buildings located on said lot do not encroach or project on adjacent street or property, and that no adjacent walls or buildings encroach or project on said premises, and no power lines cross this property except as shown hereon.

11-B-39

NOV 30 1984

R. B. Bruce, RLS # 1952

CAROLINA SURVEYING CO.
112 Manly St.
Greenville, S. C.

3 NOV 30 '84 234

Recordable Plat
16569

268/65

203-4-6