MICROFILMED

FILED
GREENVILLE CO. S.C.
DEC 3 2 59 PM '84
DONNIE S. TANKERSLEY
R.M.C.
STOOKSBURY

Note:
Reference Plat Book 6V - Page 97.
There Is A 5' Drainage And Utility Easement Along Each Side Of All Side And Rear Lot Lines.

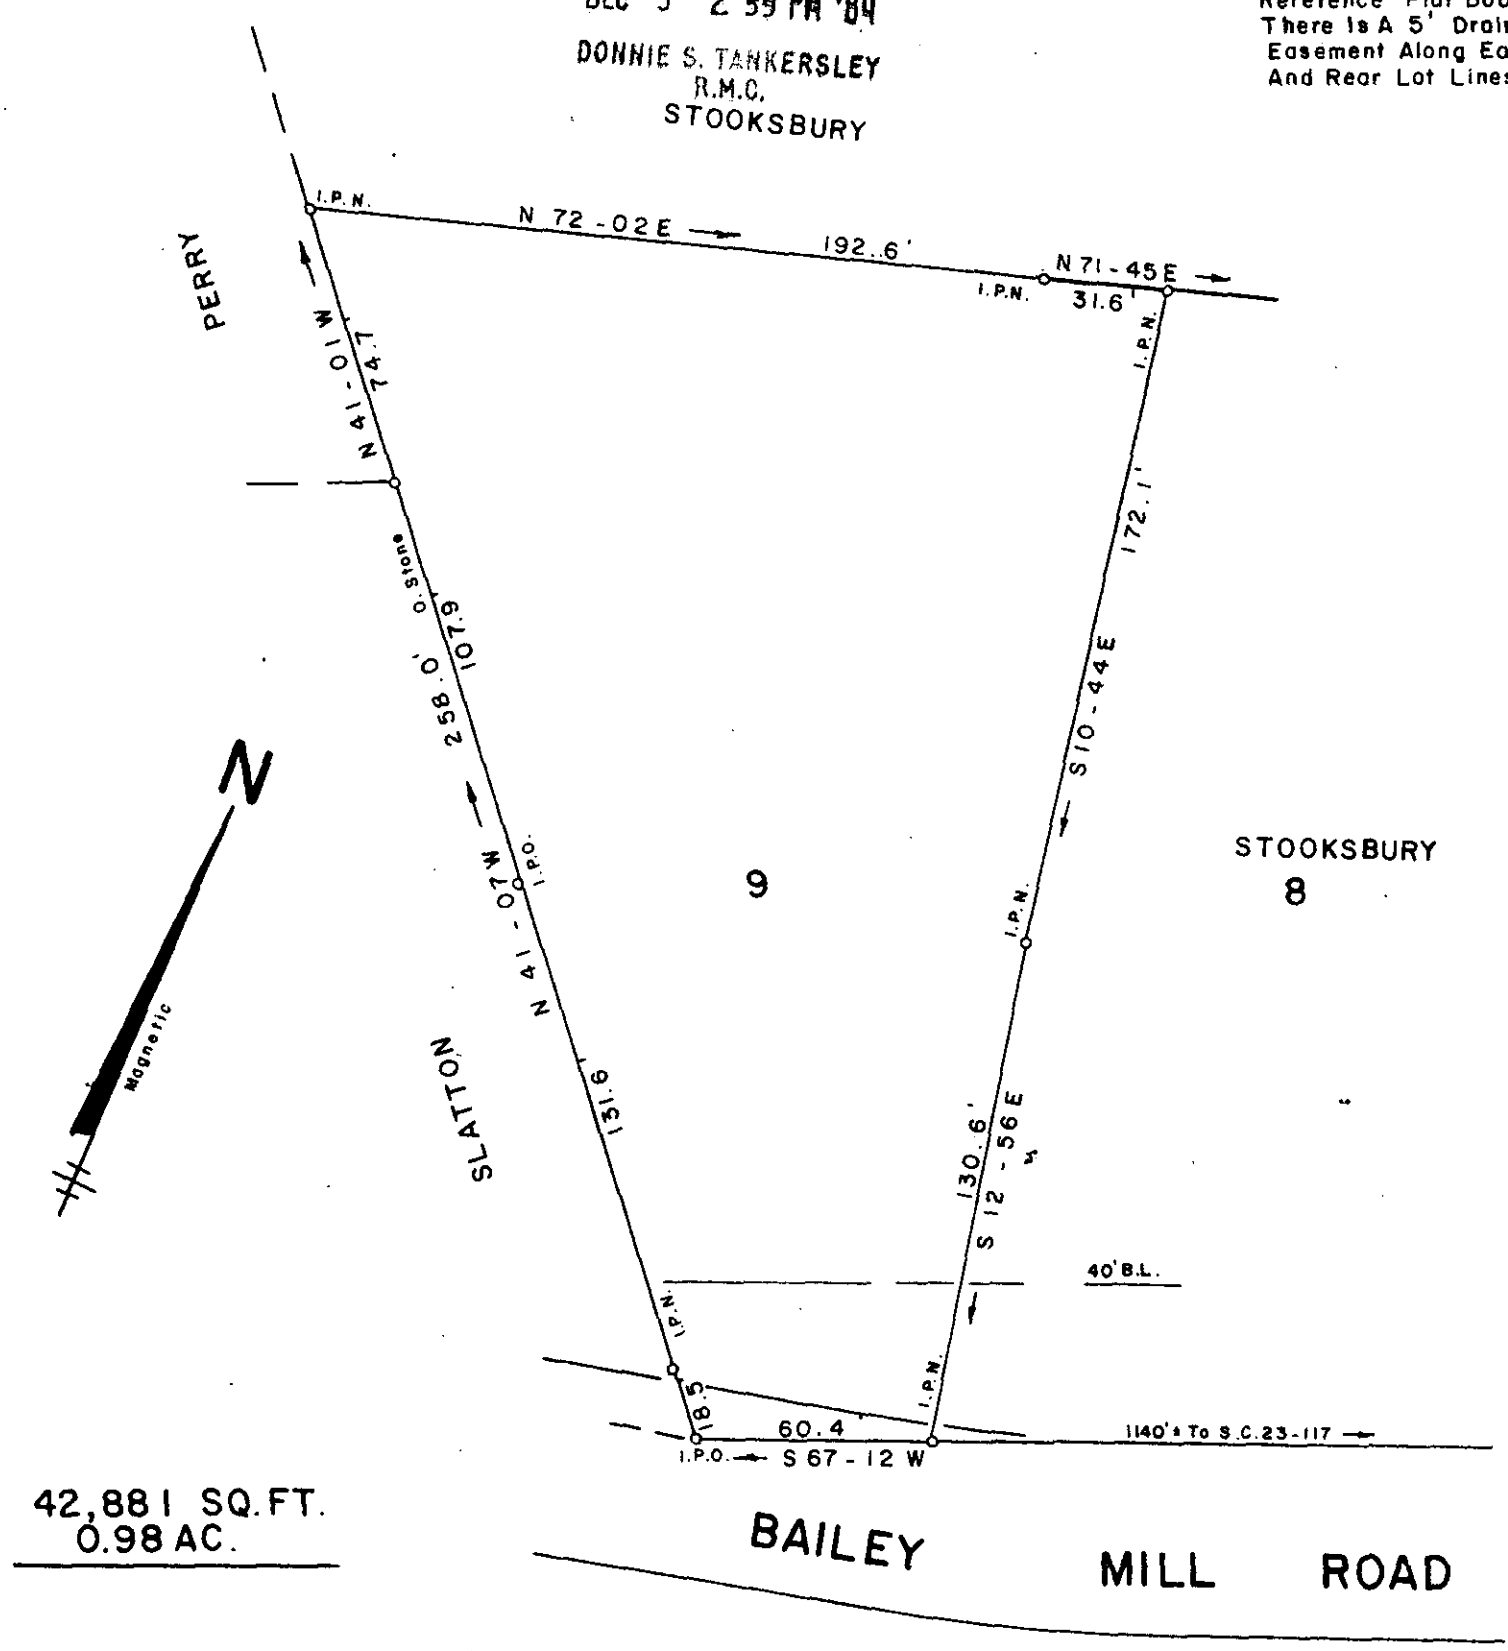

42,881 SQ.FT.
0.98 AC.

SURVEY FOR

DONA P. STOOKSBURY

NEAR TIGERVILLE GREENVILLE COUNTY
SOUTH CAROLINA

DECEMBER 5, 1983
REVISED NOVEMBER 30, 1984

DEC 3 1984

11-B-44

16708

I Hereby Certify That The Ratio Of Precision Of The Field Survey Is 1/5000± As Shown Hereon And The Area Was Determined By D.M.D. Method.

LAND SURVEYOR
P.L.S. # 7881

50 0 50 100
Scale 1" = 50'

JEFFERY M. PLUMBLEE, INC.
LAND SURVEYING
P. O. BOX 788
TRAVELERS REST, S. C. 29690
(803) 834-4426

GOTO -- 3 DEC 3 84 421

651.2 - 1 - Pt. 28

F.B. 17

83 170