MICROFILMED

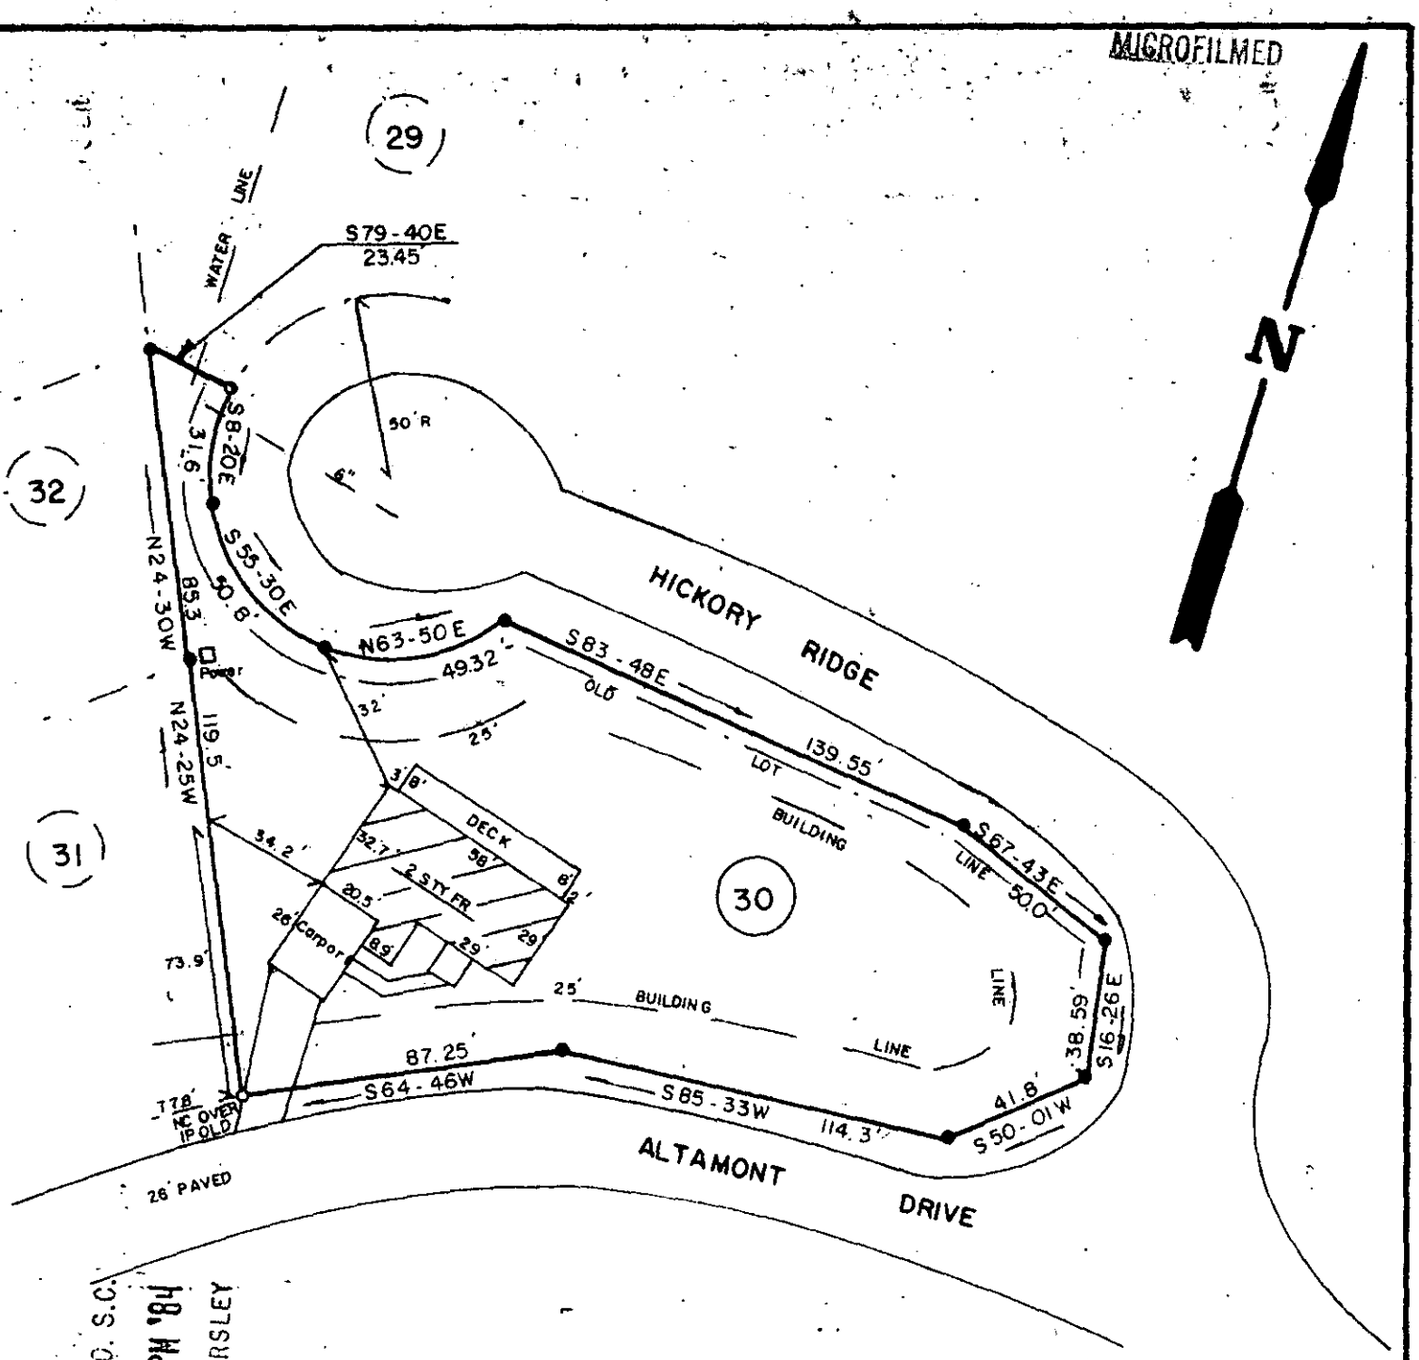

UNDERGROUND UTILITIES.
HOUSE & IMPROVEMENTS
NOT IN FLOOD ZONE.

FILED
GREENVILLE CO. S.C.
DEC 28 3 33 PM '84
DONNIE S. TANKERSLEY
R.M.C.

11-B-88

THIS BEING LOT NO. 30 & A PORTION OF LOT NO. 29 OF ALTAMONT FOREST SUB, SECT. I.

19393

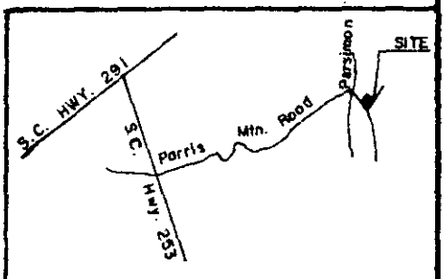

VICINITY MAP NOT TO SCALE

SURVEY FOR: PAUL G. DONNER & GWEN M. DONNER			SURVEYED BY: JAMES V. GREGORY, R.L.S. ROUTE 3 CAMPOBELLO, S.C. 29322
LOCATION: AT PARRIS MTN.		AREA BY D. M. D. E/C.: 1/5,500	
COUNTY: GREENVILLE	STATE: S.C.	DRAWN BY: GCA	FIELD: AF
BLK. MAP REF.: 464.1 - 30	D/B REF.: 1086 P. 29	P/B REF.: 6 H P. 42-43	
DATE: DEC. 19, 1984	SCALE: 50 0 50 100		
I hereby certify that the measurements are correct and there are no encroachments or projections other than shown.		○ IRON PIN SET ● IRON PIN FOUND	REGISTRATION NO. 6329 MEMBER S.C. SOCIETY OF REGISTERED LAND SURVEYORS.

PLAT 1 NO. 01